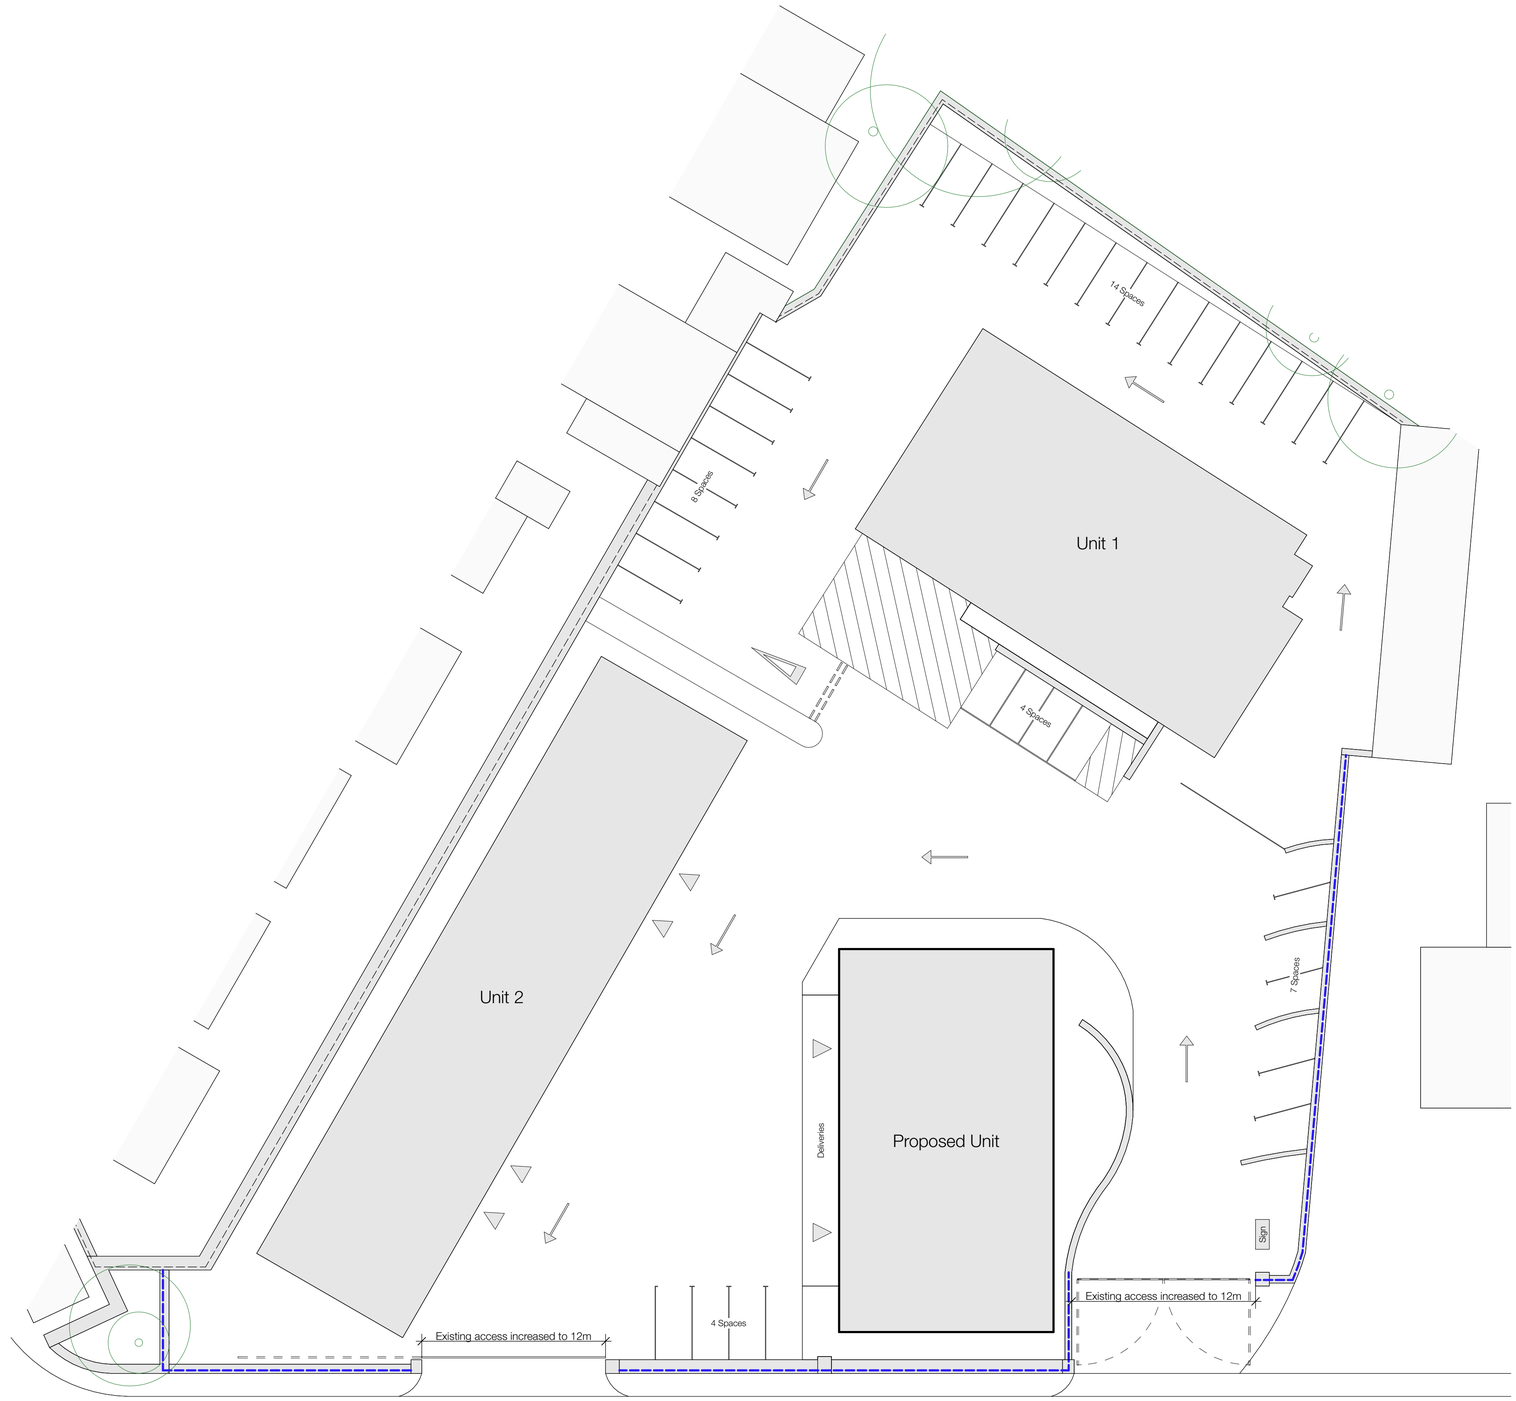
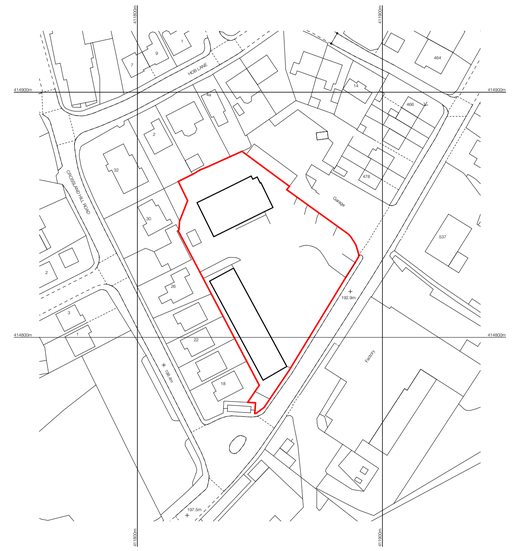


Proposed Site Plan - 1:200


418000m
418200m
418400m
418600m
