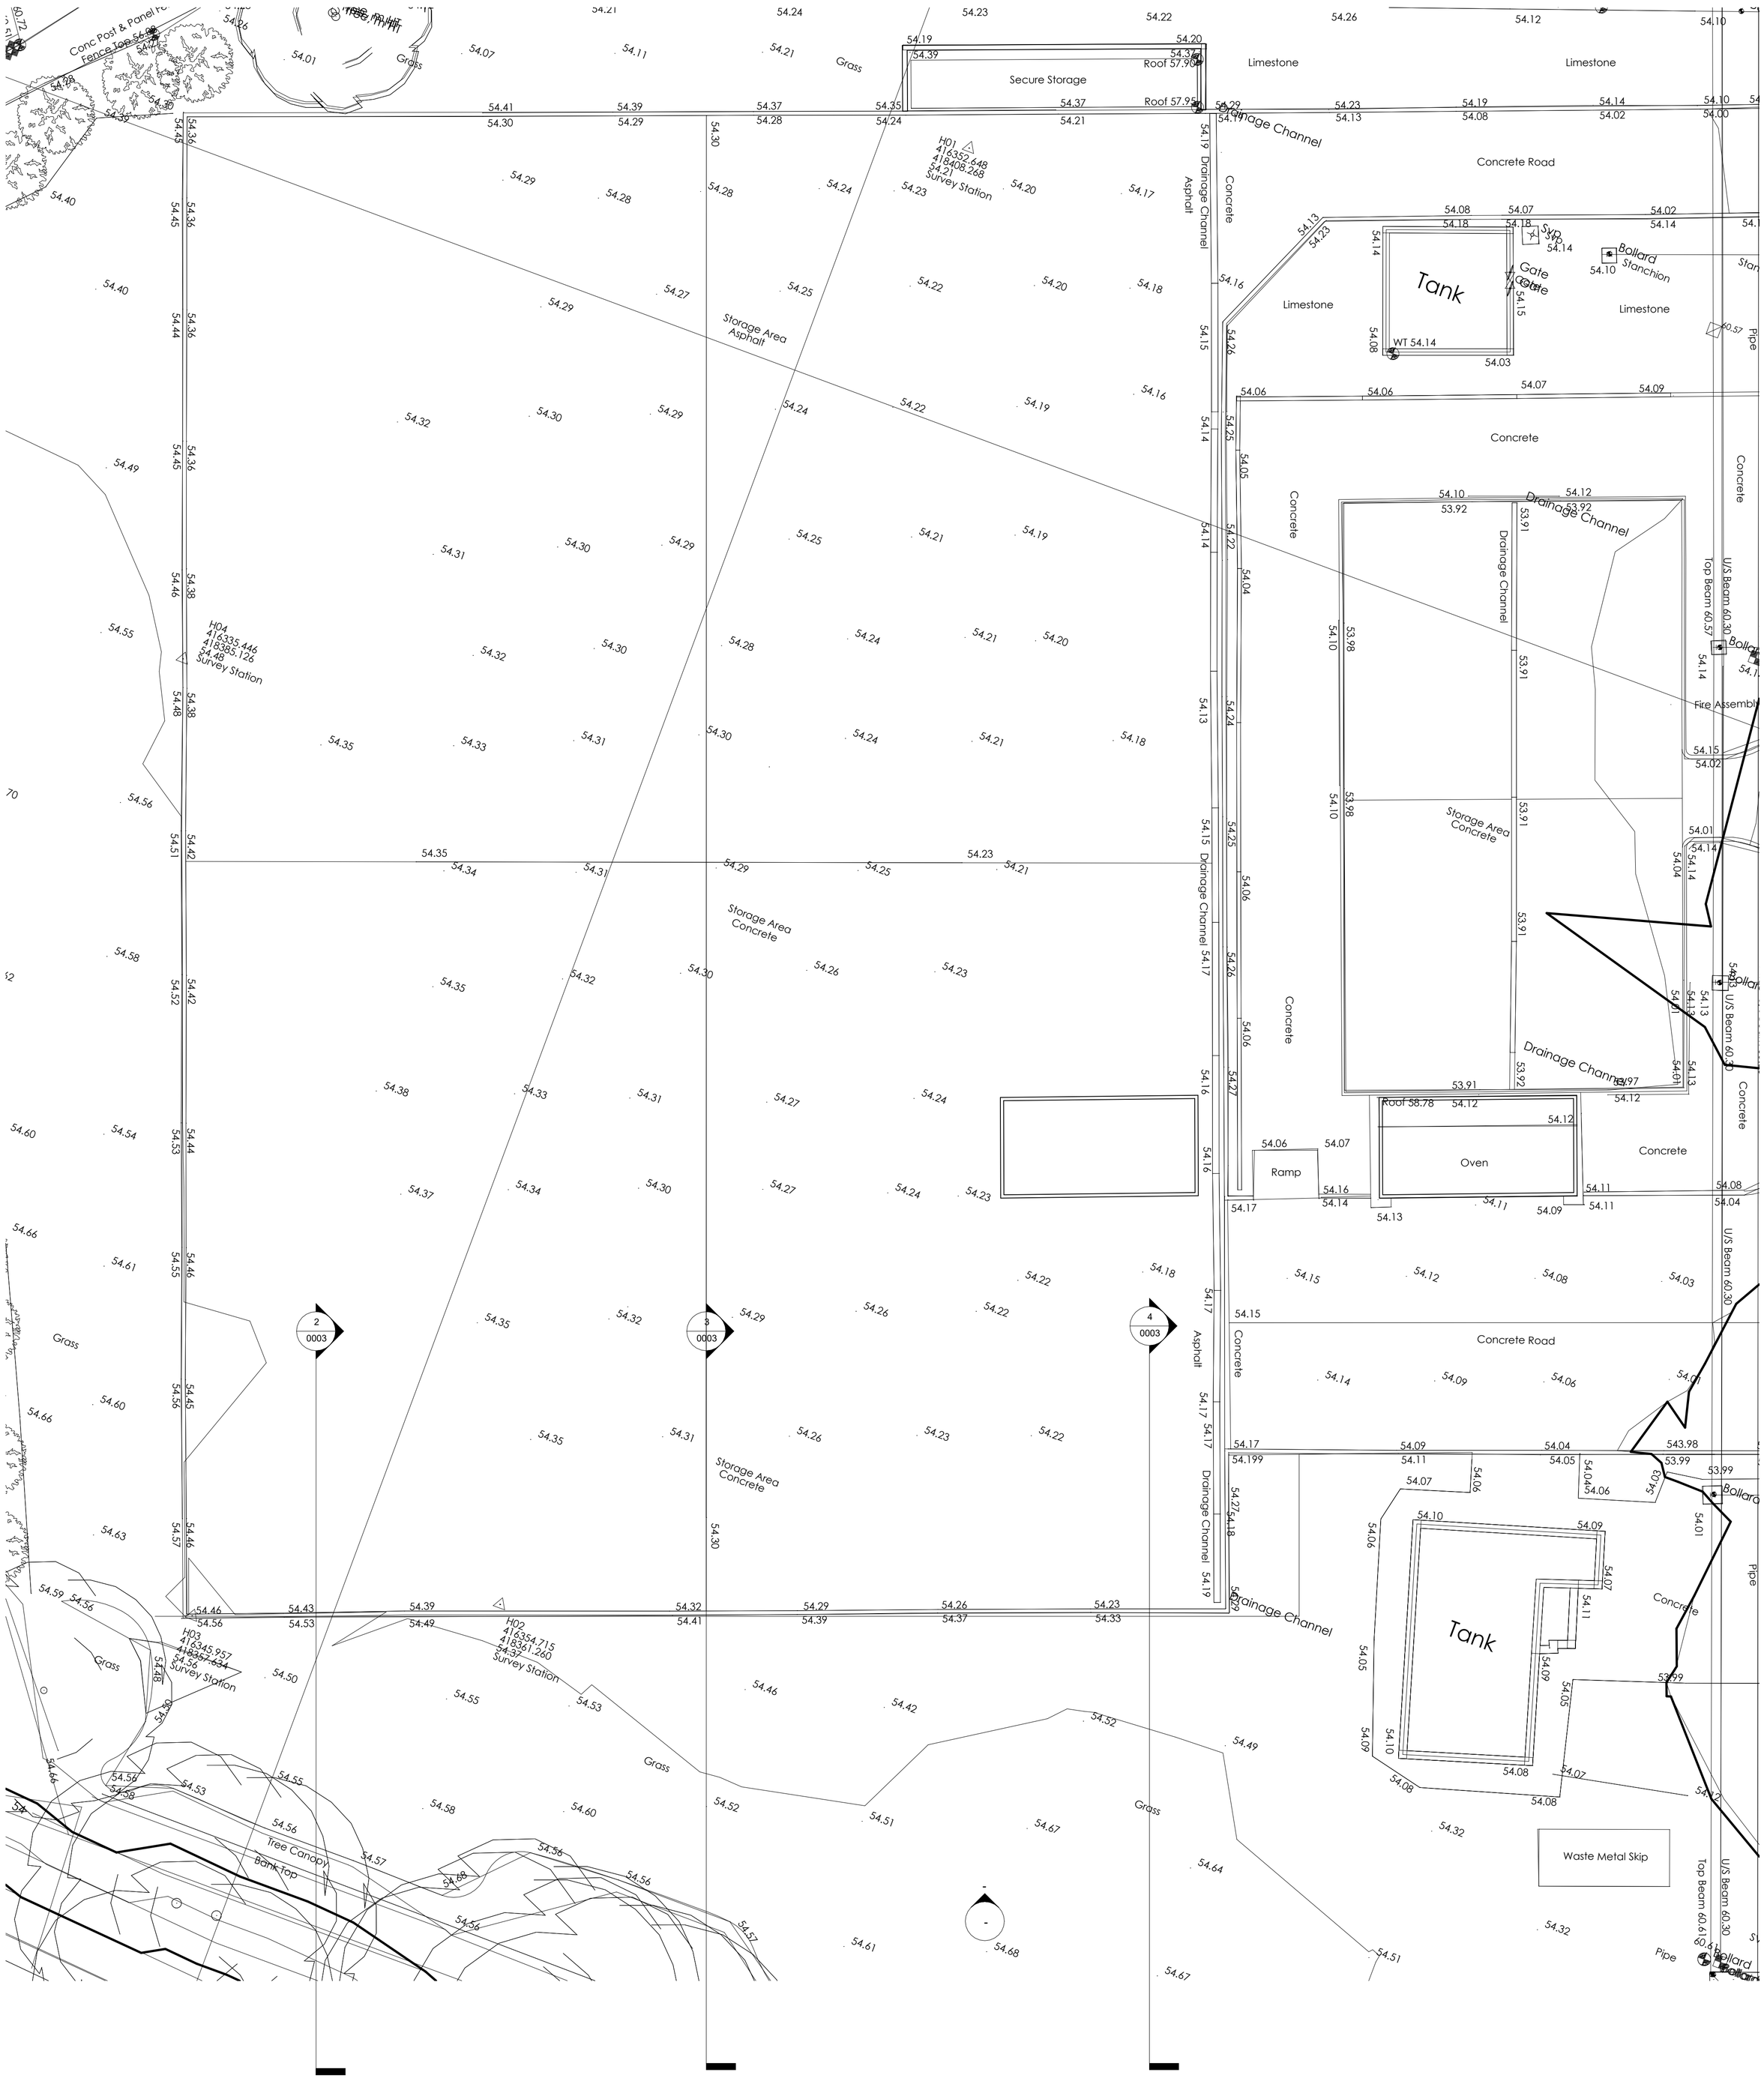

Rev	Description	Drawn	Checked	Date
P3	Issued for planning	MJR		24.02.25
P2	Revised to suit client comments	MJR		29-10-24
P1	FIRST DRAFT	MJR		14-10-24

Document Status : **S2**

Purpose of Issue: **FOR PLANNING**

MARTIN WALSH ARCHITECTURAL

Firth Buildings, 99 - 103 Leeds Rd, Dewsbury, WF12 7BU t: 01924 464342
e: info@martinwalsh.co.uk w: www.martinwalsh.co.uk

Project
Proposed canopy and extend existing yard
Lubrizol Limited, Syngenta, Leeds Road, Huddersfield, HD2 1YU

Title
Existing yard

Client
Lubrizol Limited

MWA Project No.	Scale	Original Paper Size	Paper Orientation	Drawn
6640	1 : 100	@A1	Portrait	MJR

File Identifier

Project	Originator	Volume	Level	Type	Role	Number	Revision
LULR -	MWA -	XX -	XX -	XX -	A -	0001	P3

Copyright © 2024 Martin Walsh Architectural. All Rights Reserved.
Martin Walsh Architectural is the trading name of Martin Walsh Architectural Limited. Registered in England Number 4496049