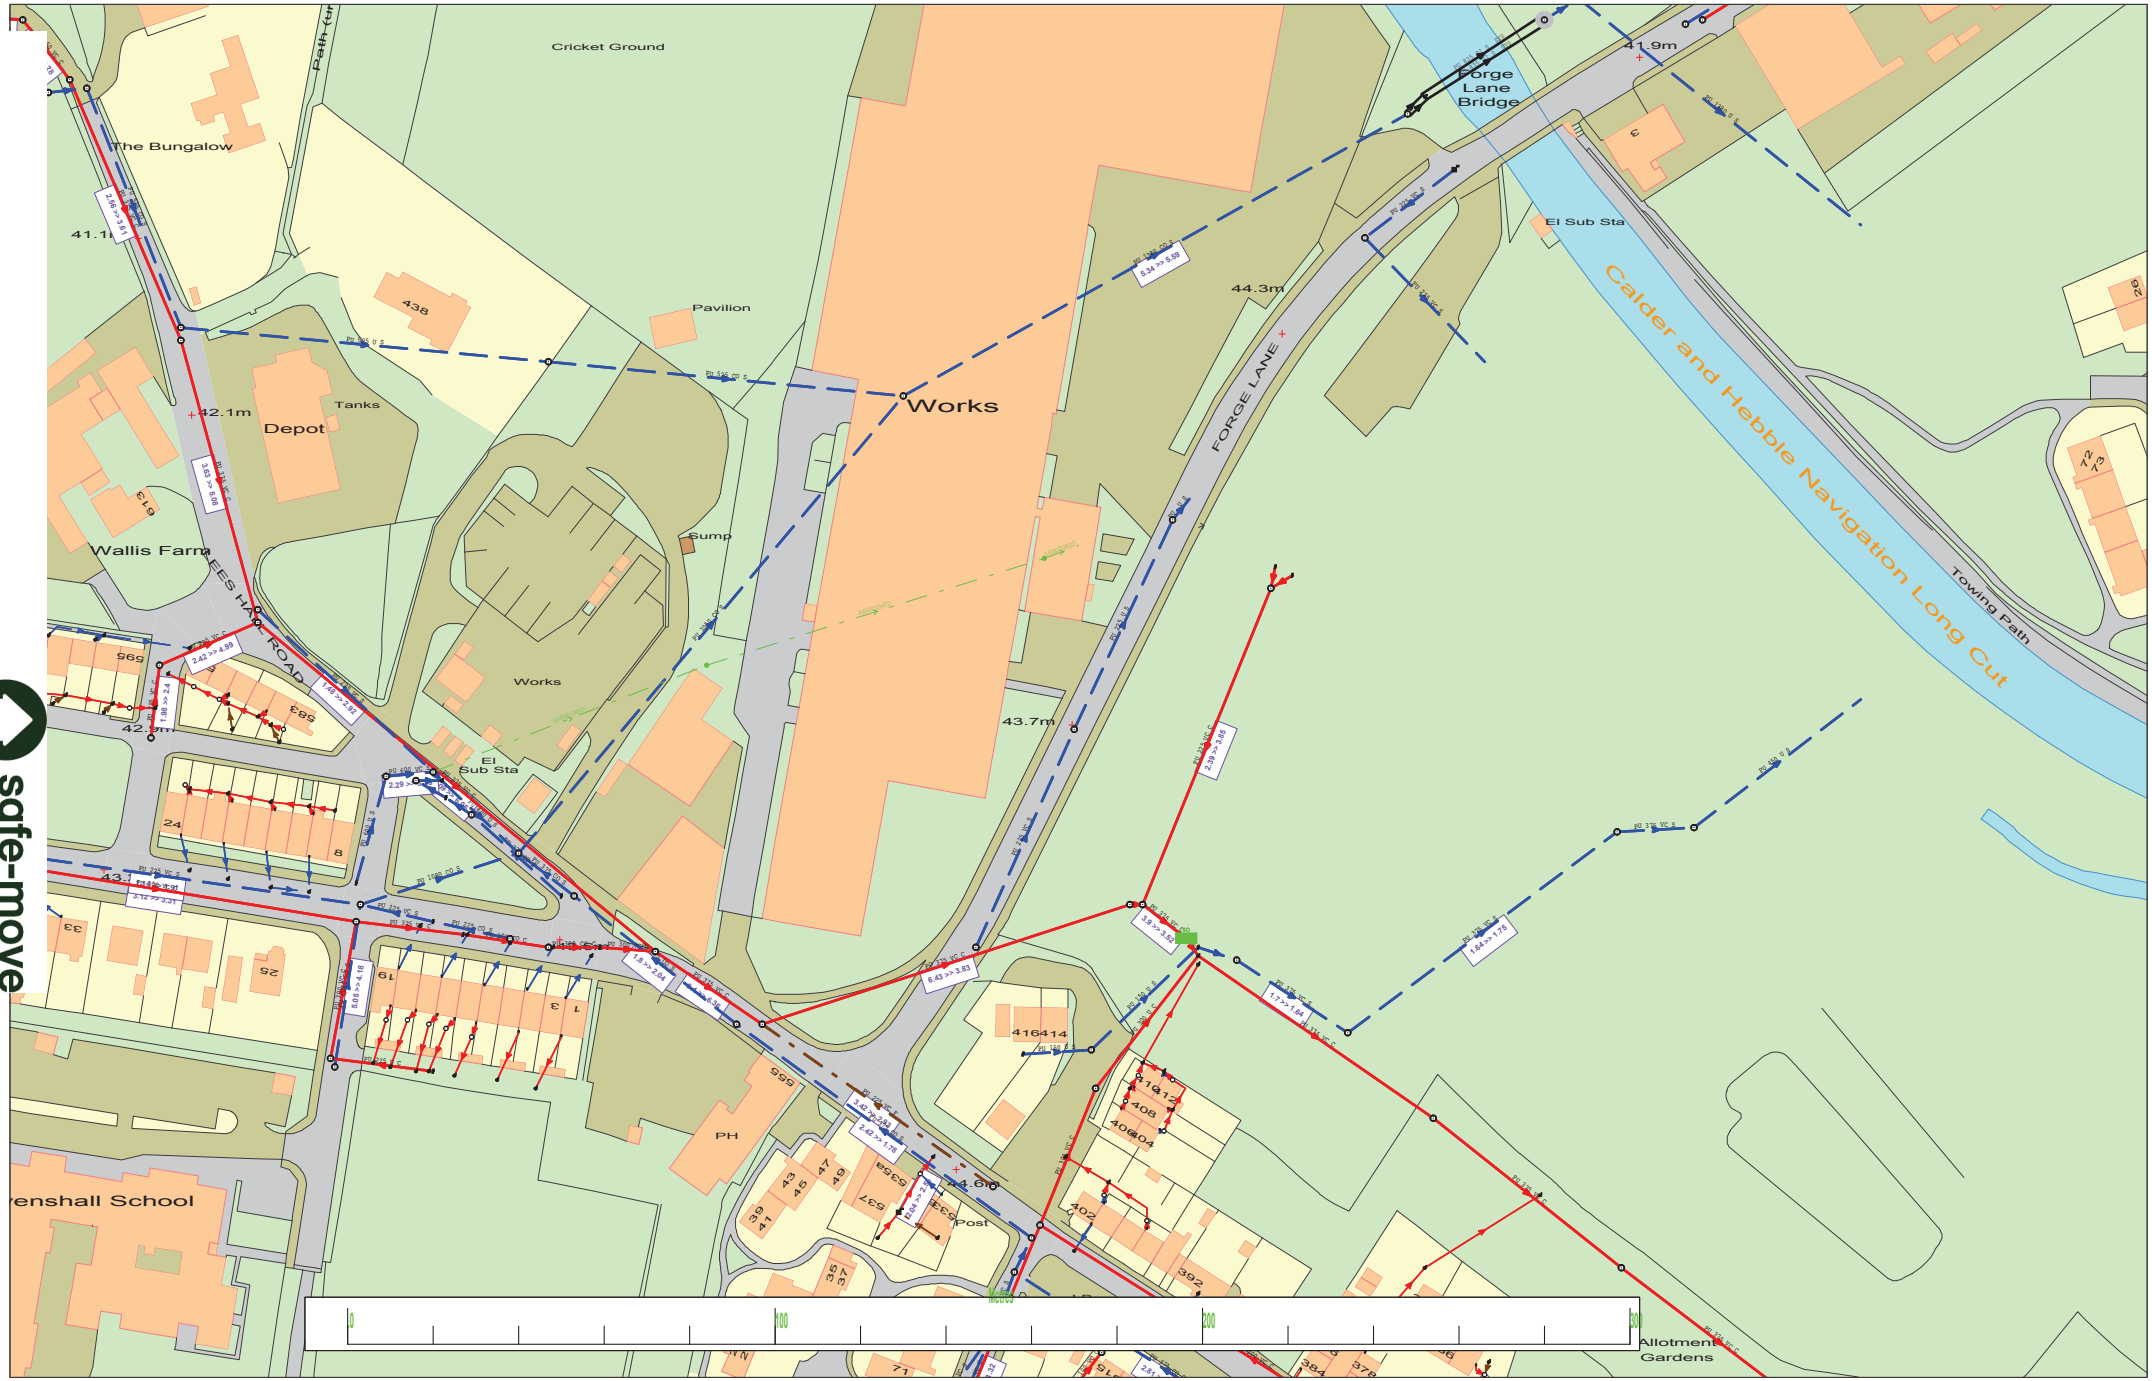

Date Requested : 30/08/2013, 12:36:05

Date Generated : 30/08/2013, 12:36:07

Scale : 1:1250

The position and depth of any YW apparatus shown on this map are approximate only.

UPN: Undefined

Originator: Cropper, ,

(Ody) COPYRIGHT STATEMENTS: Reproduced by permission of Ordnance Survey on behalf of HMSO © Crown copyright and database 2004. All rights reserved Ordnance Survey Licence number 100019559

Copyright for additional data shown on this map may rest with: British Geological Survey, Natural England, Environment Agency, Natural Environment Research Council, The MET Office, DEFRA, George Philip Ltd., Royal Mail, Cranfield University and Yorkshire Water.

Registered Office, Yorkshire Water Services Limited
Western House, Halifax Road, Bradford BD6 2SZ. Registered in England and Wales No. 2366682

safe-move
A part of YorkshireWater