





south east elevation

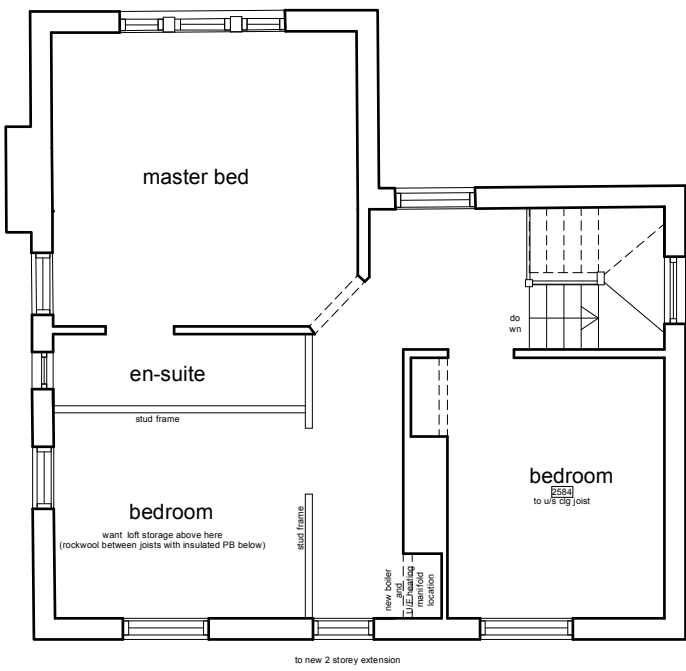

first floor plan



south west elevation

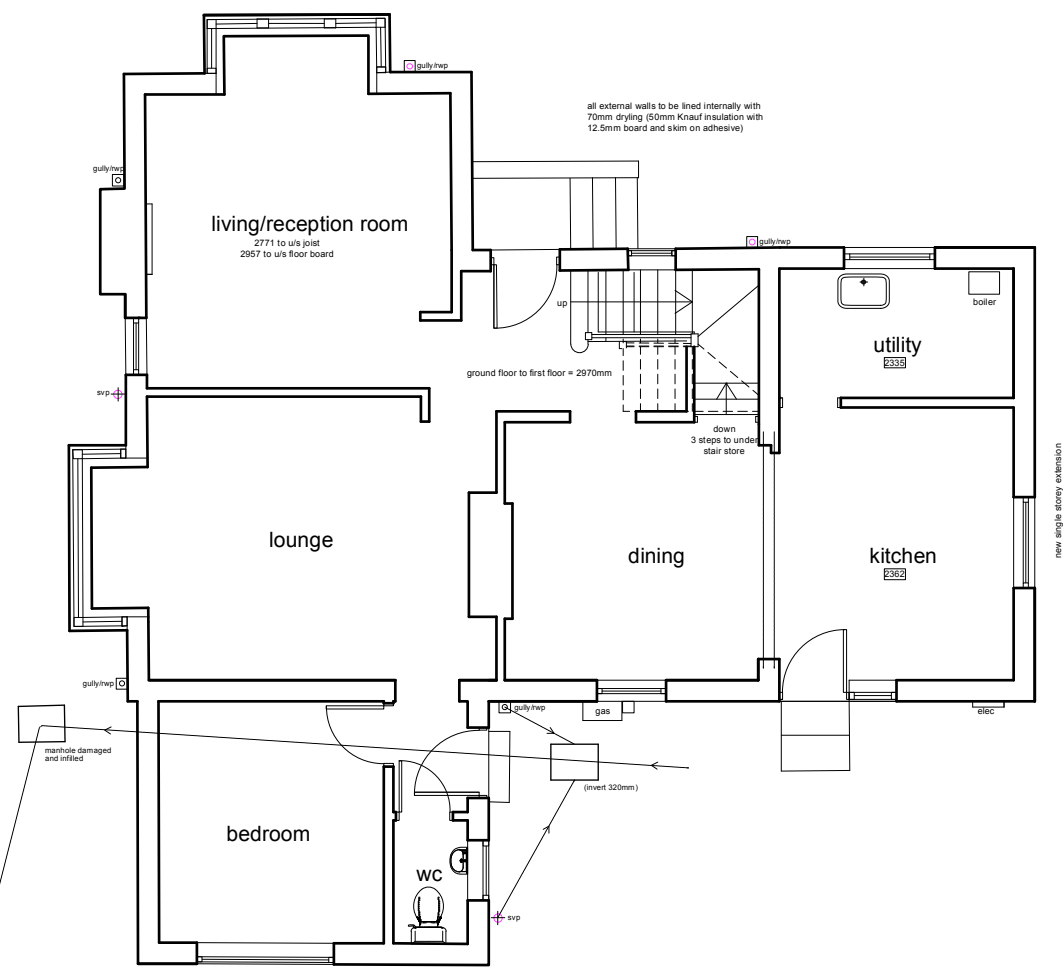

ground floor plan



north east sectional elevation



north west elevation

This drawing has been prepared specifically for the purpose of obtaining Planning Permission and/or Building Regulation Approval. Its suitability for other purposes, without supplementary details and specifications cannot be guaranteed. The Permissions and/or Approvals are beyond the Architects control, and no guarantee that such will be granted is given or to be inferred by reason of the preparation of this drawing.

Only figured dimensions are to be used. All dimensions to be checked on site. This drawing together with the design is the property and copyright of the Architect and must not be reproduced without prior written permission.

rev.	description	date	drawn	approved
P01	Drawing originated	07.02.25	JW	NG



project Extensions, alterations & site works
at
5 Cumberworth Road
Skelmanthorpe
Huddersfield, HD8 9AB
for
Mr and Mrs D Clay

title GA as existing
number 24107D-03-P01
scale 1:100
size A1

ARCHITECTURE
AND DESIGN

The Old Police Station 16 Bridge Lane Holmfirth HD9 7AN
T: 01484 685411 E: hello@adp-architects.com
W: www.adp-architects.com

RIBA
Chartered Practice