




Station	Easting	Northing	Level
S1	422942.928	410523.788	176.588
S2	422915.196	410530.355	175.286
S3	422900.542	410552.784	173.237
S4	422930.484	410583.648	170.939
S5	422936.638	410560.964	173.699
S6	422943.717	410539.335	175.493
S7	422929.209	410534.157	176.274
S8	422917.698	410541.493	174.831

LEGEND		
Manhole shown thus	MB	Floor Level
Inspection Cover	IC	Height floor to ceiling
Lamp post	LP	Height floor to struct soffit
Gully	G	Height floor to false ceiling
Telegraph Pole	TP	Height floor to sill
Electricity Pole	EP	Height sill to window head
Road Traffic Signs	RS	Height of Door
British Telecom	BT	Height floor to underside
Cable Television	CTV	Ceiling Slopes Up
Fire Hydrant	FH	Height floor to Arch
Safety Valve	SV	Height floor to Arch Spring
Stop tap Water	W	Vent
Stopcock Gas	G	Fall Pipe
Unknown Stoplap	ST	Sky Light
		Water Closet
		Sink
		Boxed Column

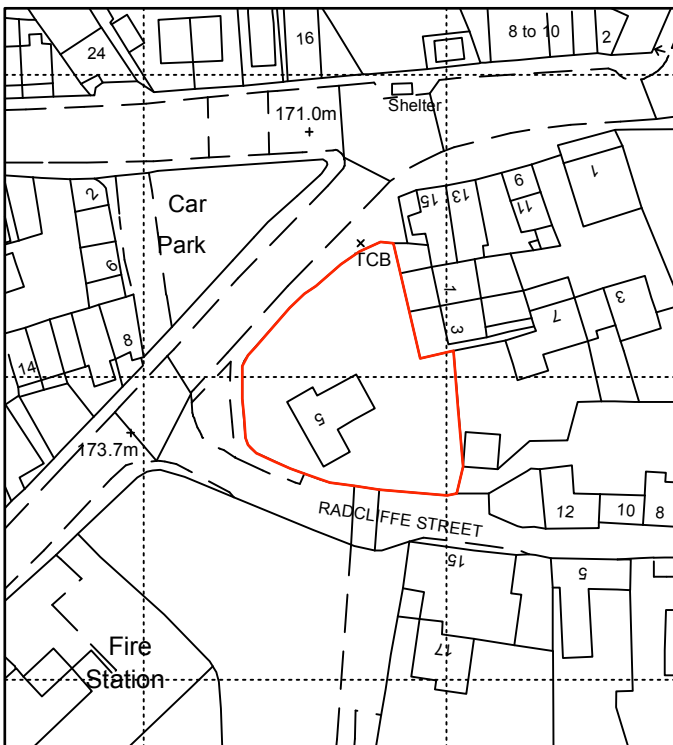

location plan 1:1250

This drawing has been prepared specifically for the purpose of obtaining Planning Permission and/or Building Regulation Approval. Its suitability for other purposes, without supplementary details and specifications cannot be guaranteed. The Permissions and/or Approvals are beyond the Architects control, and no guarantee that such will be granted is given or to be inferred by reason of the preparation of this drawing.

Only figured dimensions are to be used. All dimensions to be checked on site. This drawing together with the design is the property and copyright of the Architect and must not be reproduced without prior written permission.

P03	Drawing updated to planners comments to remove link between house & garage, and move garage further away from house, show trees to be removed	19.05.25	NG	NG
P02	Drawing developed and location plan added for planning application	21.02.25	NG	NG
P01	Drawing originated	07.02.25	NG	NG
rev.	description	date	drawn	approved



project Extensions, alterations & site works
at
5 Cumberworth Road
Skelmanthorpe
Huddersfield, HD8 9AB
for
Mr and Mrs D Clay

title Site plan as proposed & location plan
number 24107D-02-P03
scale 1:200 & 1:1250
size A1