


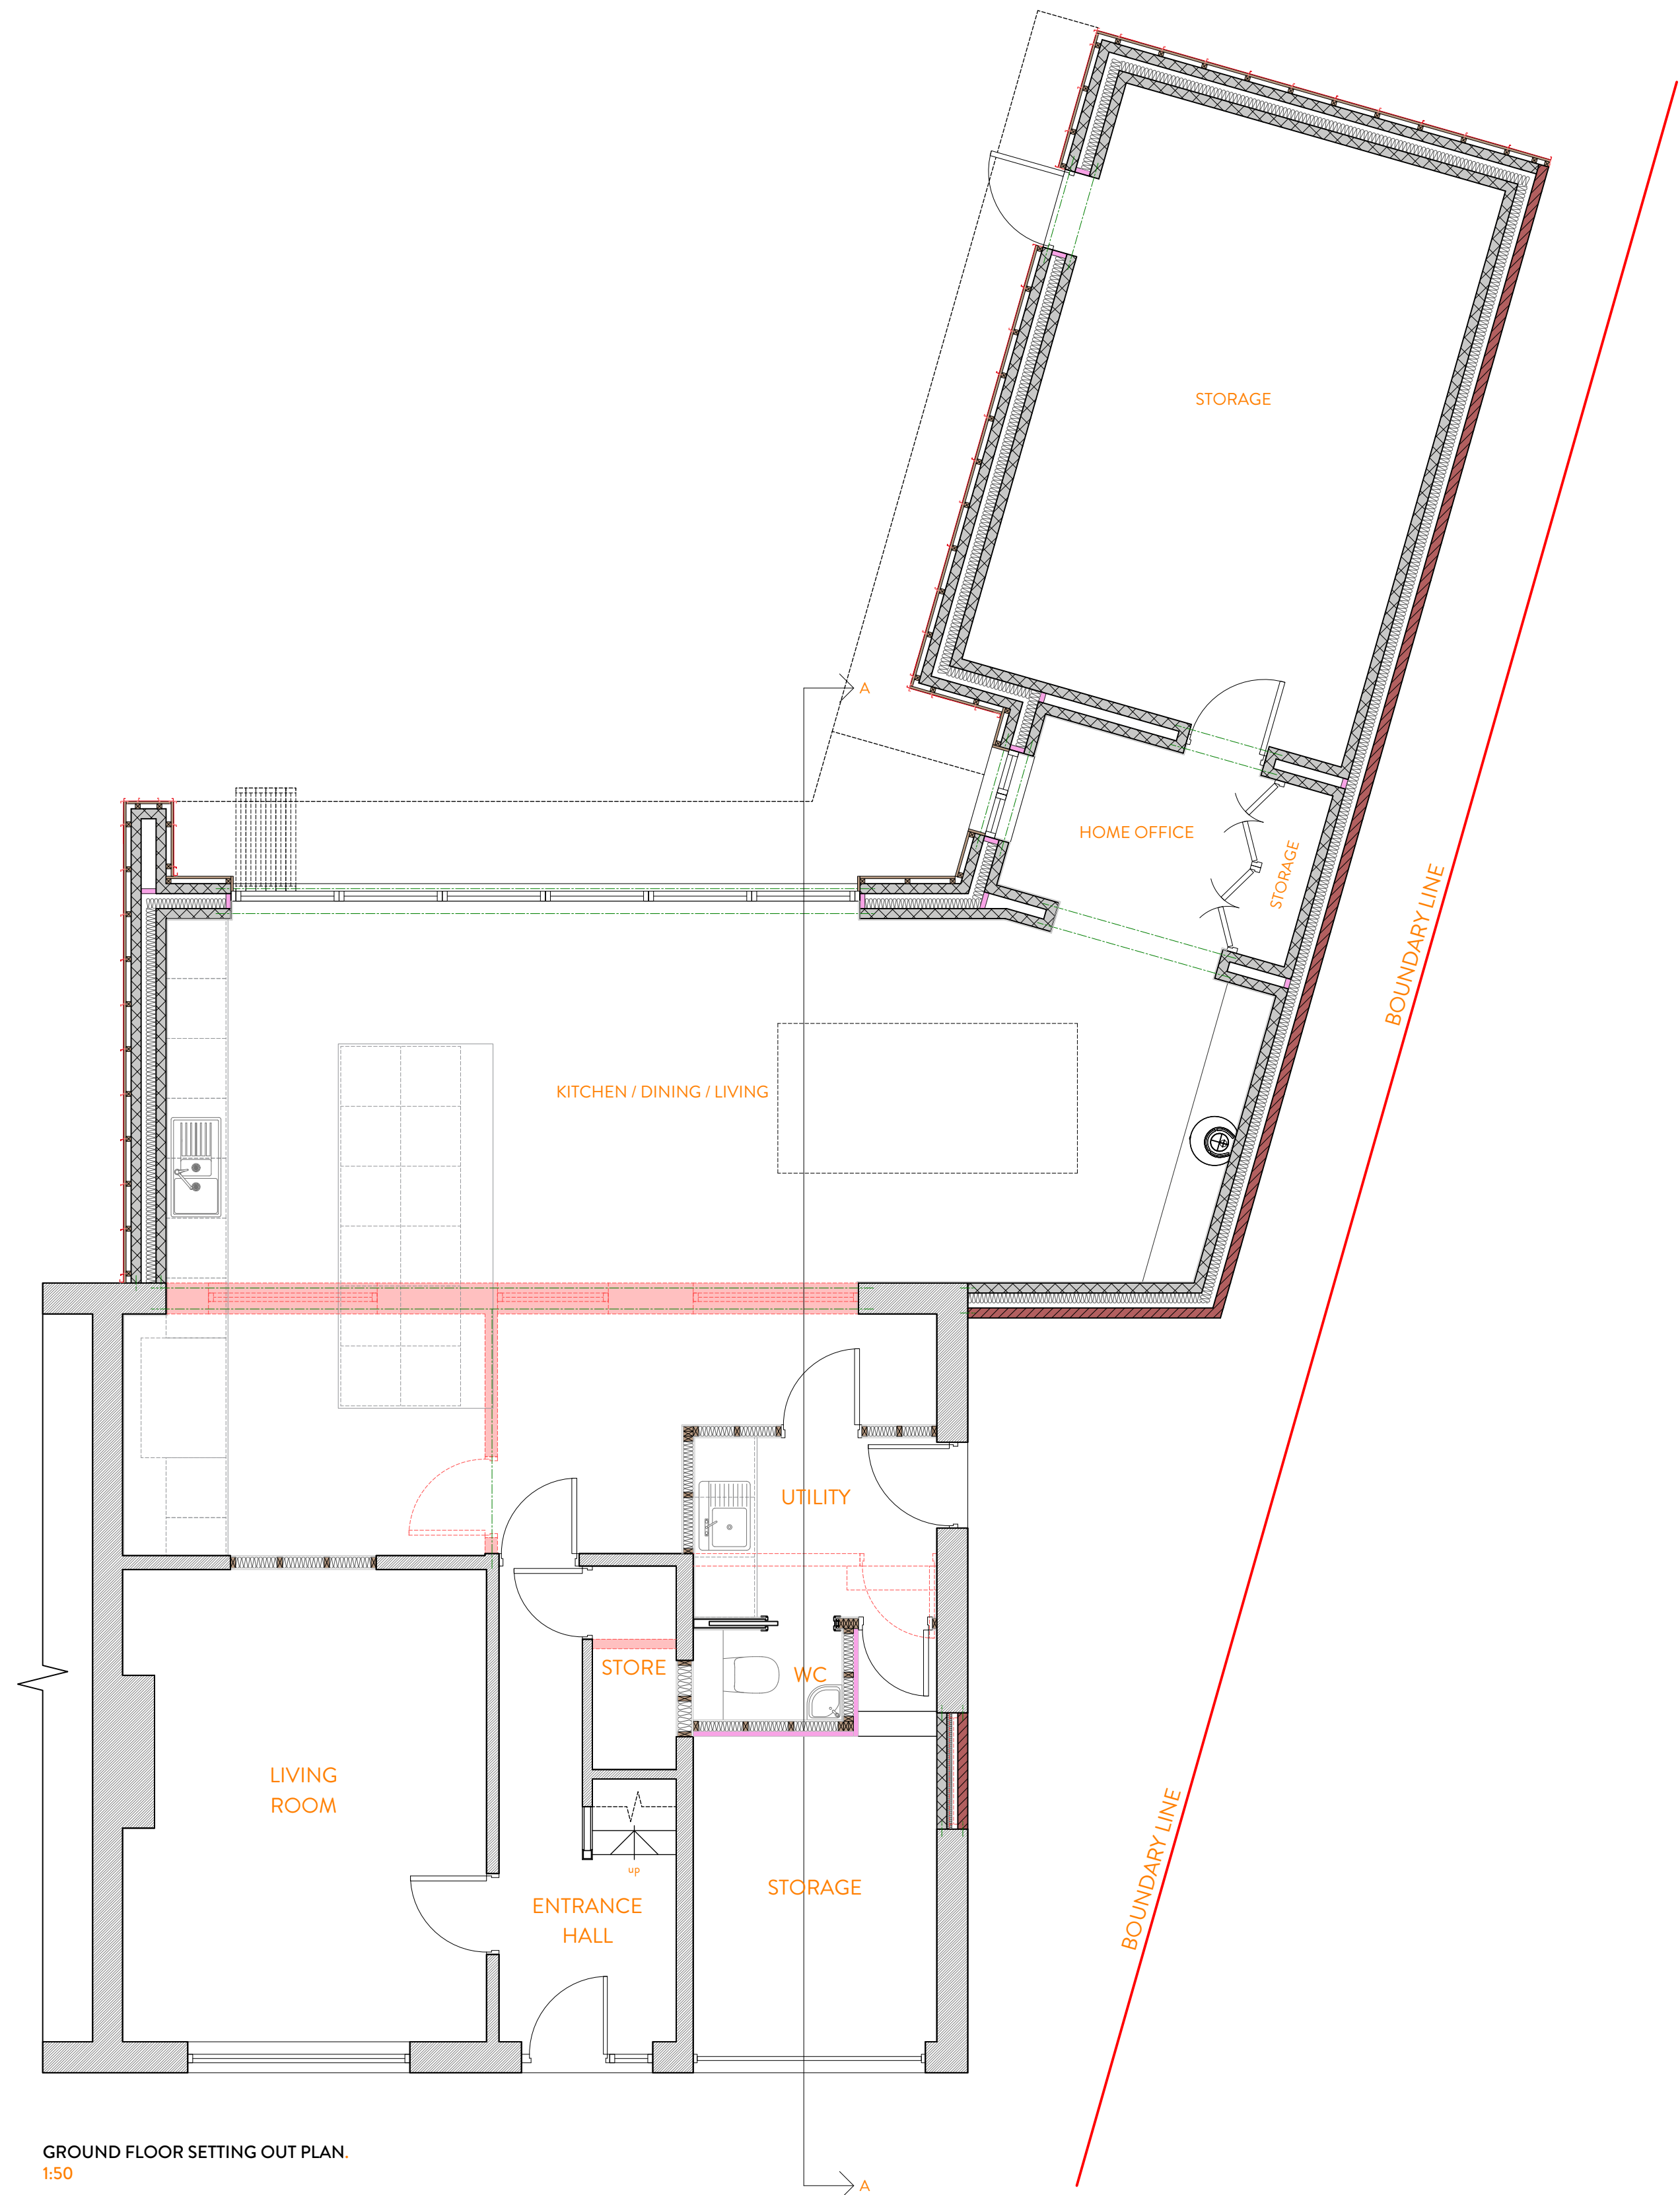

GROUND FLOOR SETTING OUT PLAN.
1:50

2021

NORTHERN
DESIGN AWARDS

FINALIST

2022

Best of Houzz
Service

BUILD

2021
Home Builder
Awards

BUILD

Architecture
Awards

2019

REVISION	DESCRIPTION	DATE	NOTES

STATUS CONSTRUCTION DRAWING		PROJECT TITLE 28 RAFBORN GROVE	
ORANGE DESIGN STUDIO. ARCHITECTURAL PRACTICE hello@orangedesignstudio.co.uk 59A, Huddersfield Road, Mirfield, WF14 8AA orangedesignstudio.co.uk 01924 650930		DRAWING TITLE GROUND FLOOR	
		SCALE 1:50	PROJECT REFERENCE ODS_23-793
CLIENT MR AND MRS WARD		PAPER SIZE A1	DATE 13/12/24
		DWG NUMBER (20)005	REVISION A
COPYRIGHT © ORANGE DESIGN STUDIO LIMITED			