iDprojects

SITE PLAN AS PROPOSED

PROPOSED HOUSING DEVELOPMENT
54 VICTORIA STREET, CLAYTON WEST, HD8 9NW
DWG No. 682–A02 revD
SCALE 1:200@A3 FEBRUARY 2025
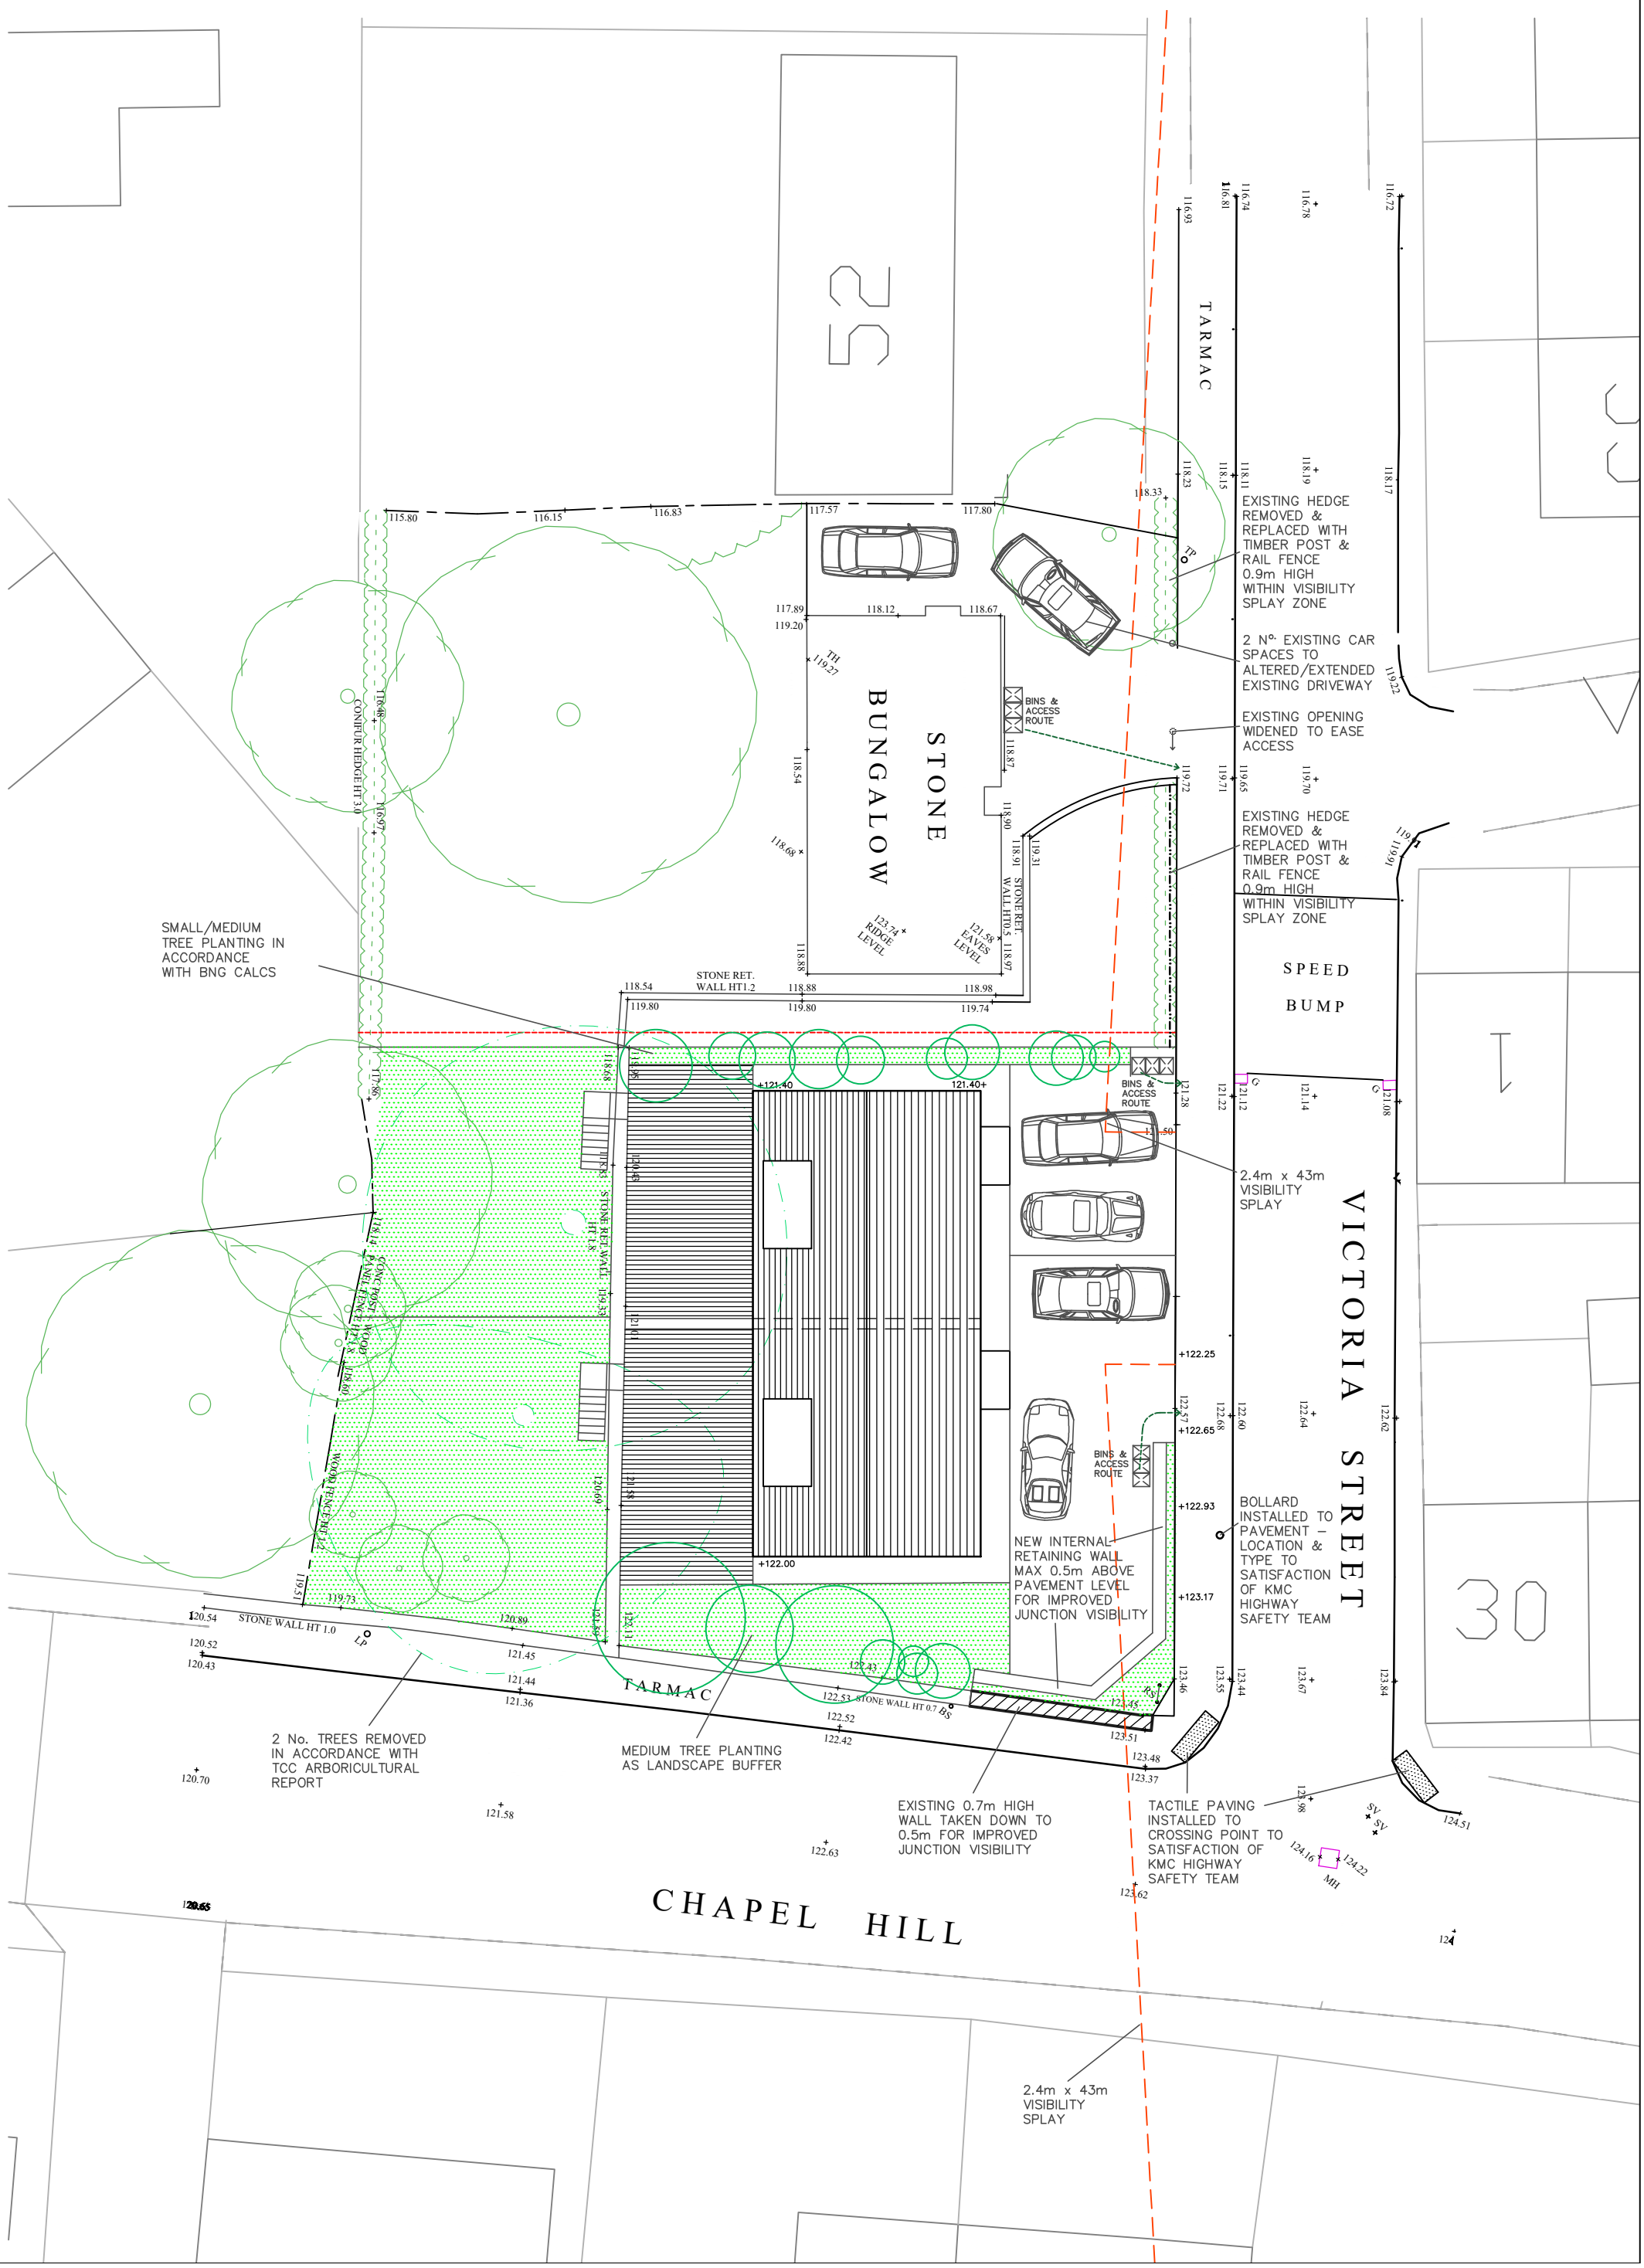
REV	DATE	ITEM	AUTH
A	16/05/25	SCHEME REDUCED TO TWO UNITS	iD
B	29/05/25	UNIT SIZES AMENDED	iD
C	06/06/25	VEHICLES AMENDED	iD
D	02/07/25	AMENDMENTS FOLLOWING PLANNING COMMENTS	iD