
Bankfield Drive, Holmbridge

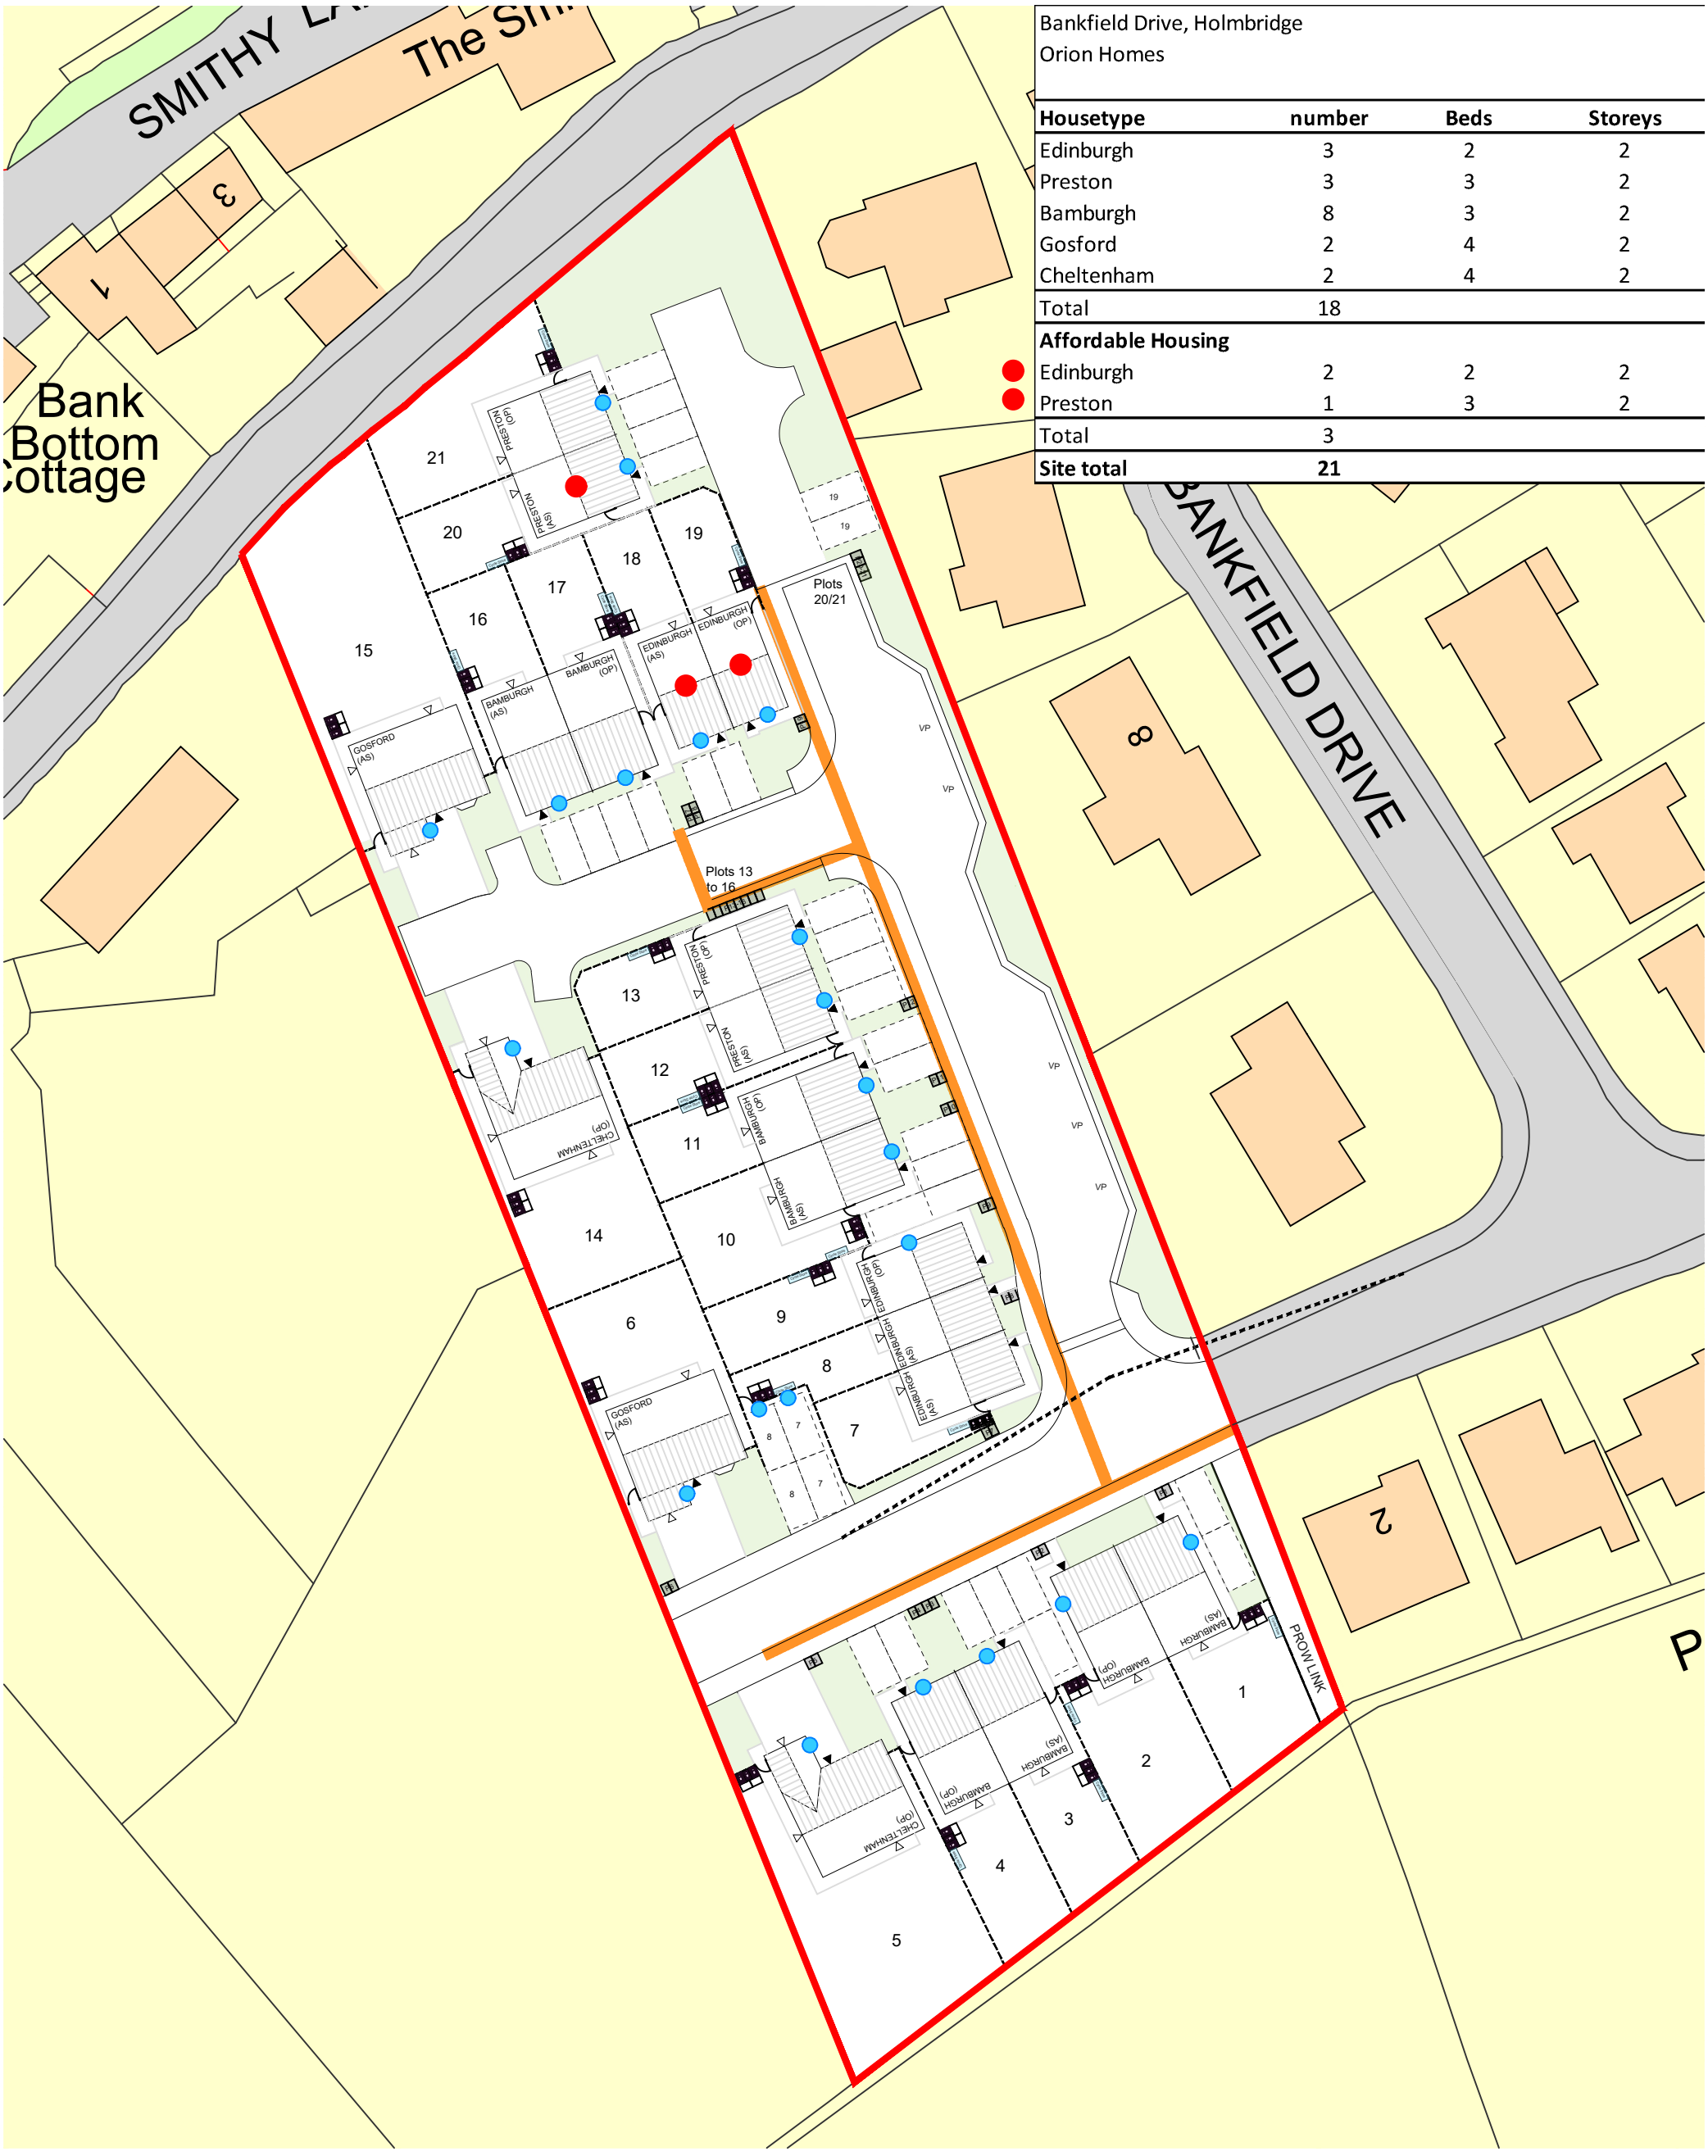

Bankfield Drive, Holmbridge Orion Homes			
Housetype	**number**	**Beds**	**Storeys**
Edinburgh	3	2	2
Preston	3	3	2
Bamburgh	8	3	2
Gosford	2	4	2
Cheltenham	2	4	2
Total	18		
Affordable Housing			
Edinburgh	2	2	2
Preston	1	3	2
Total	3		
Site total	**21**		

- Electric vehicle charging point
- Bin storage area
- Bin presentation point (BPP)
- Cycle storage
- Service margin

N

Revision notes:		
Rev:	Date:	Notes:
L	16.11.22	Plots 1 to 4 moved to the east to allow for a PROW footpath link to the western edge of the site - CD
M	03.03.23	Amended to suit transport assessors comments, Road amended, bin storage and presentation points added, electric vehicle charging points added, PROW link moved to Eastern boundary, plots 1 & 2 are now detached plot 13 to 15 amended to move away from existing dwellings and retaining structure/trees to northern boundary - CD
N	29.03.23	Existing tree and tree group canopies added to the Northern boundary - CD

Revision notes:		
Rev:	Date:	Notes:
O	11.07.23	Redraw following planning meeting 06.07.23 - CD
P	28.07.23	Amendments following transport planner review - CD
Q	24.08.23	Plots 15 to 18 turned 90 to include plots 13 and 14 within the street scene - CD
R	13.09.23	2m footpath moved to western side of the road, plots 3, 4 & 18 parking moved to improve street scene - CD
S	15.09.23	Amended to suit planning/highway comments from 14.09.23 meeting, 2 bed open market plots added - CD
T	26.09.23	Amended following comments from AD Highways - CD

Revision notes:		
Rev:	Date:	Notes:
U	28.09.23	Amended following Optima comments - CD
V	03.10.23	Affordable housing plots amended following email from EW- CD
W	23.10.24	Affordable housing provision amended - CD
X	13.11.24	1 additional affordable housing unit added - CD

Date: 21.01.21	Project: Bankfield Drive, Holmbridge
Scale @ A3: 1:500	Drawing Number: 2021.01.003
Drawn By: CD	Revision: X

OrionHomes
SO GOOD TO COME HOME TO
Unit 5, Benton Office Park, Bennett Avenue,
Horbury, Wakefield, WF4 5RA, Tel: 01924 831030