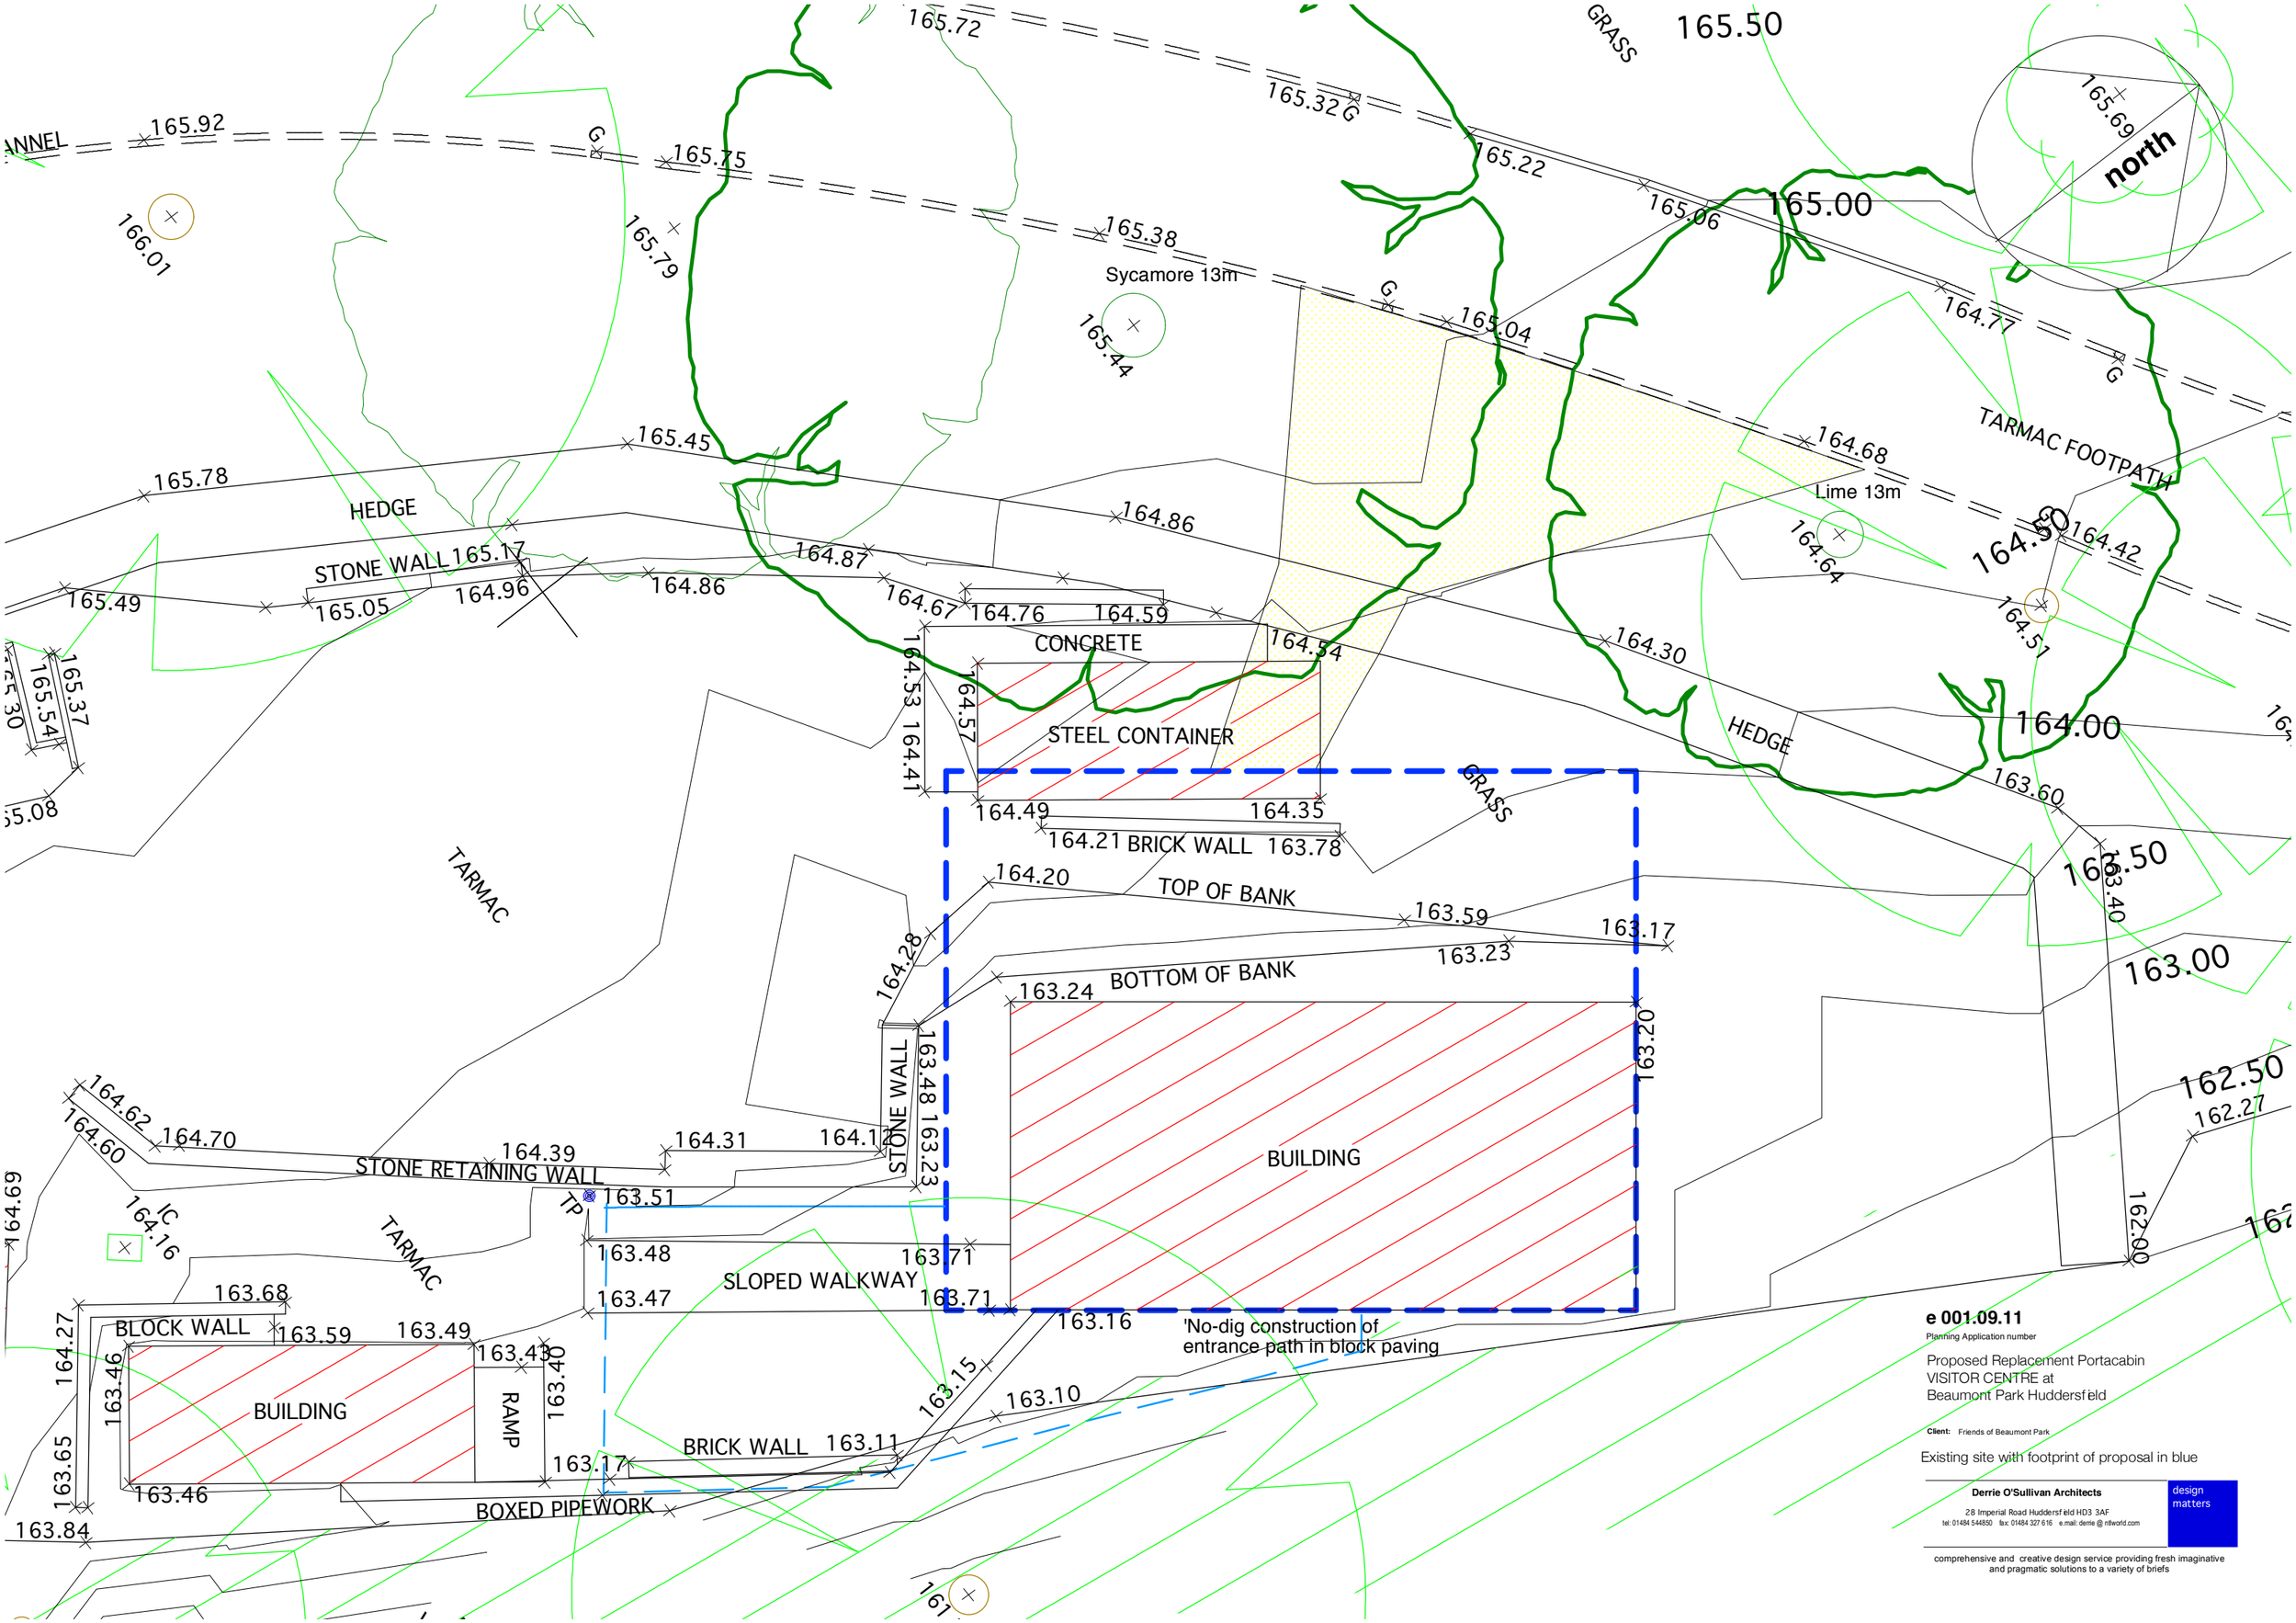

e 001.09.11

Planning Application number

Proposed Replacement Portacabin
VISITOR CENTRE at
Beaumont Park Huddersfield

Client: Friends of Beaumont Park

Existing site with footprint of proposal in blue

Derrie O'Sullivan Architects

28 Imperial Road Huddersfield HD3 3AF
tel: 01484 544850 fax: 01484 327 616 e.mail: derrie @ ntlworld.com

design matters

comprehensive and creative design service providing fresh imaginative and pragmatic solutions to a variety of briefs