


BLOCK/SITE PLAN
AREA 36m x 36m
SCALE 1:200 on A4
CENTRE COORDINATES: 424592, 415105

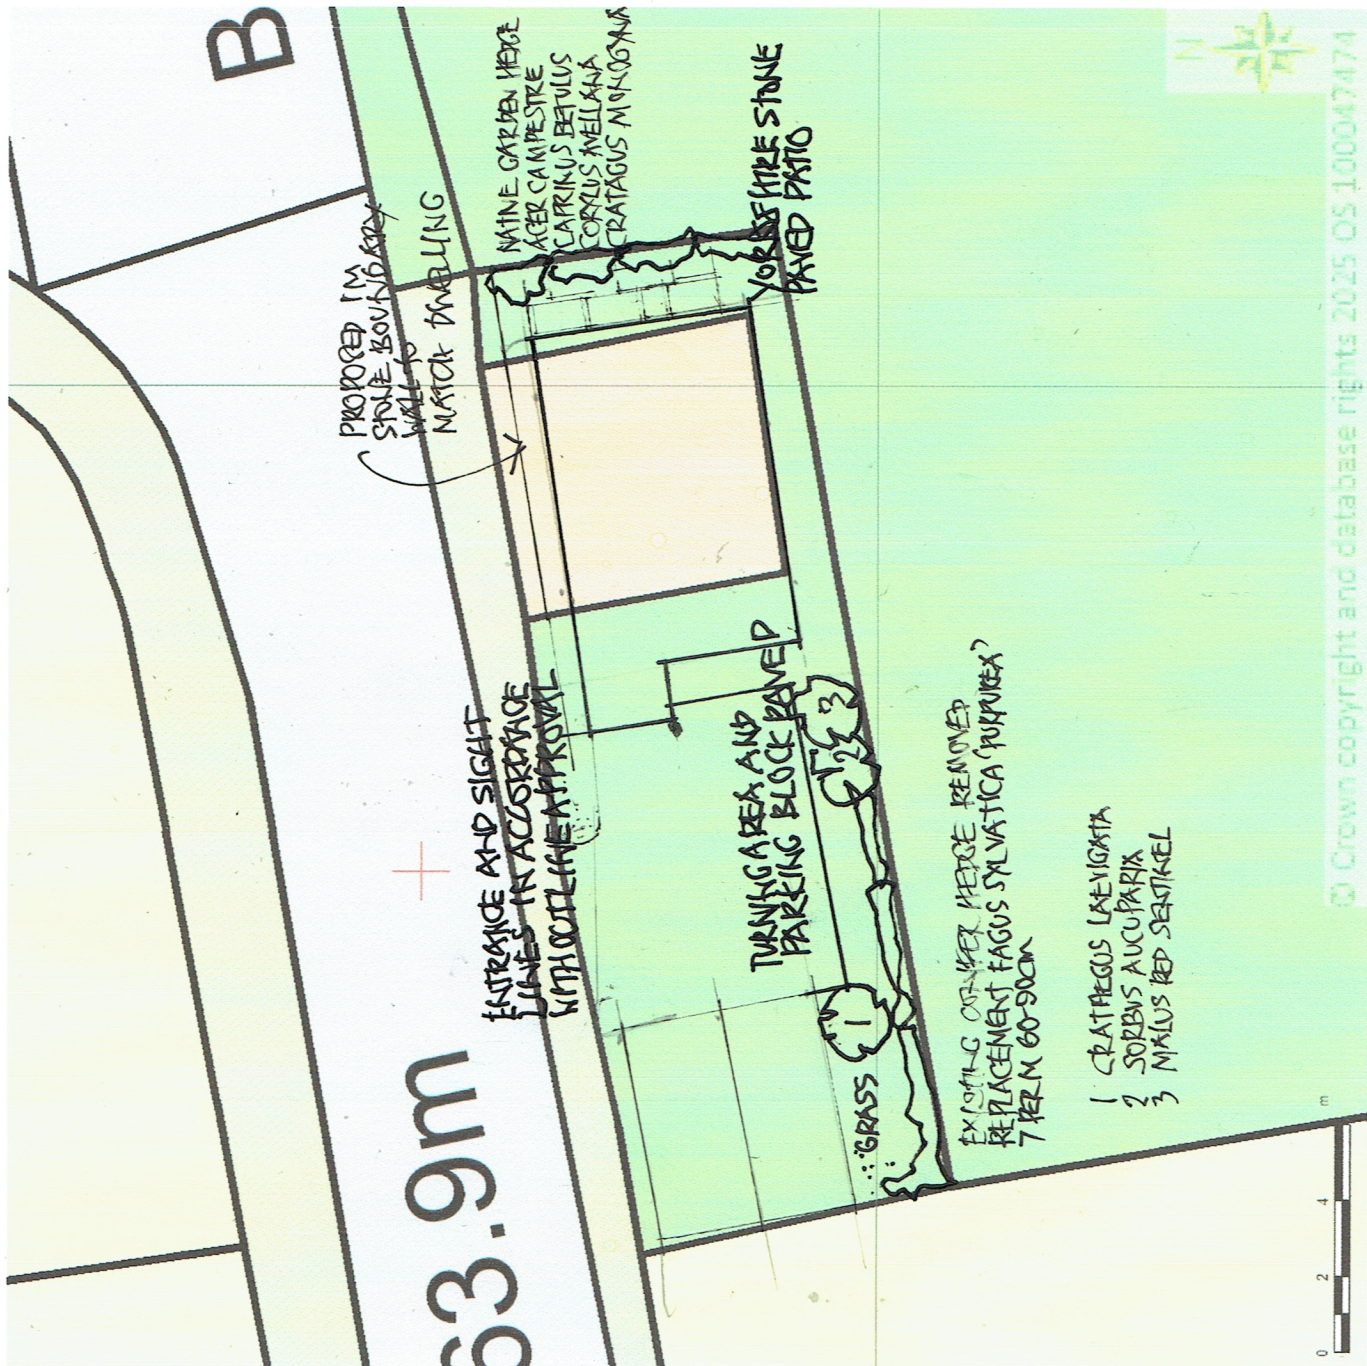

Supplied by Streetwise Maps Ltd
www.streetwise.net
Licence No: 100047474
26/03/2025 17:30:12