




Nostalgia 4-Panel – Solid Primed Internal Door

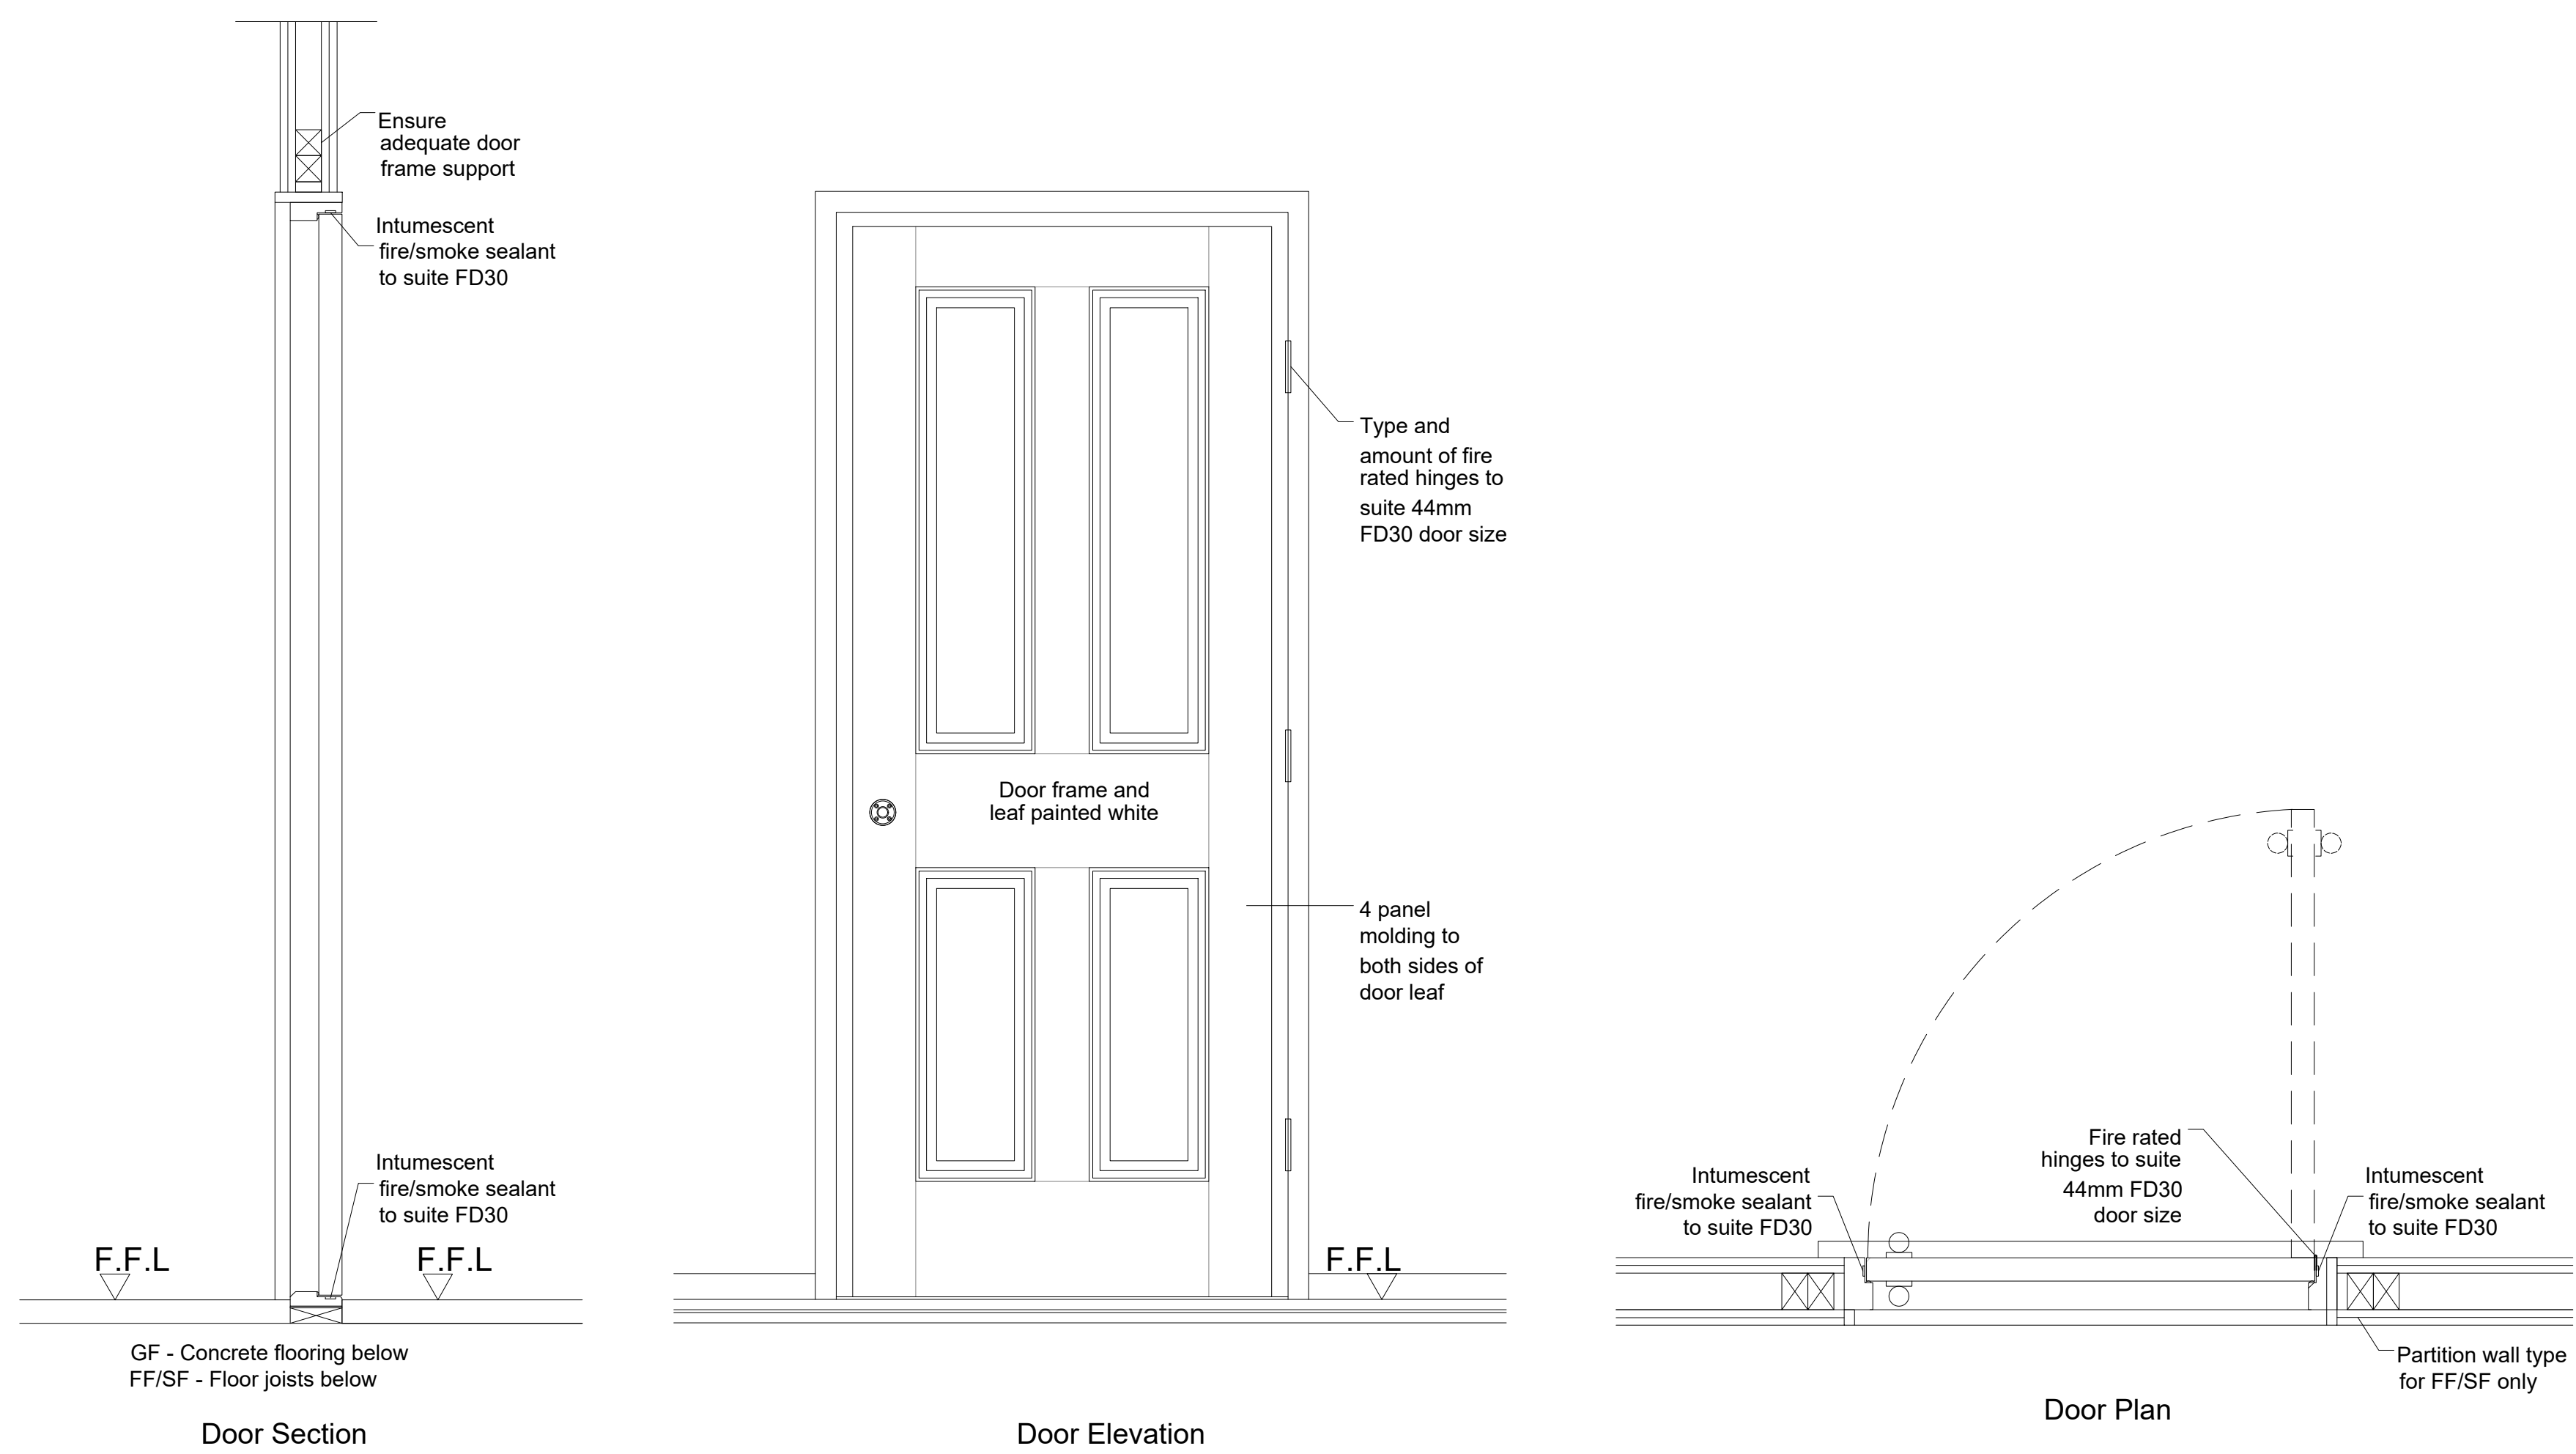

1:5 Detailed Drawings

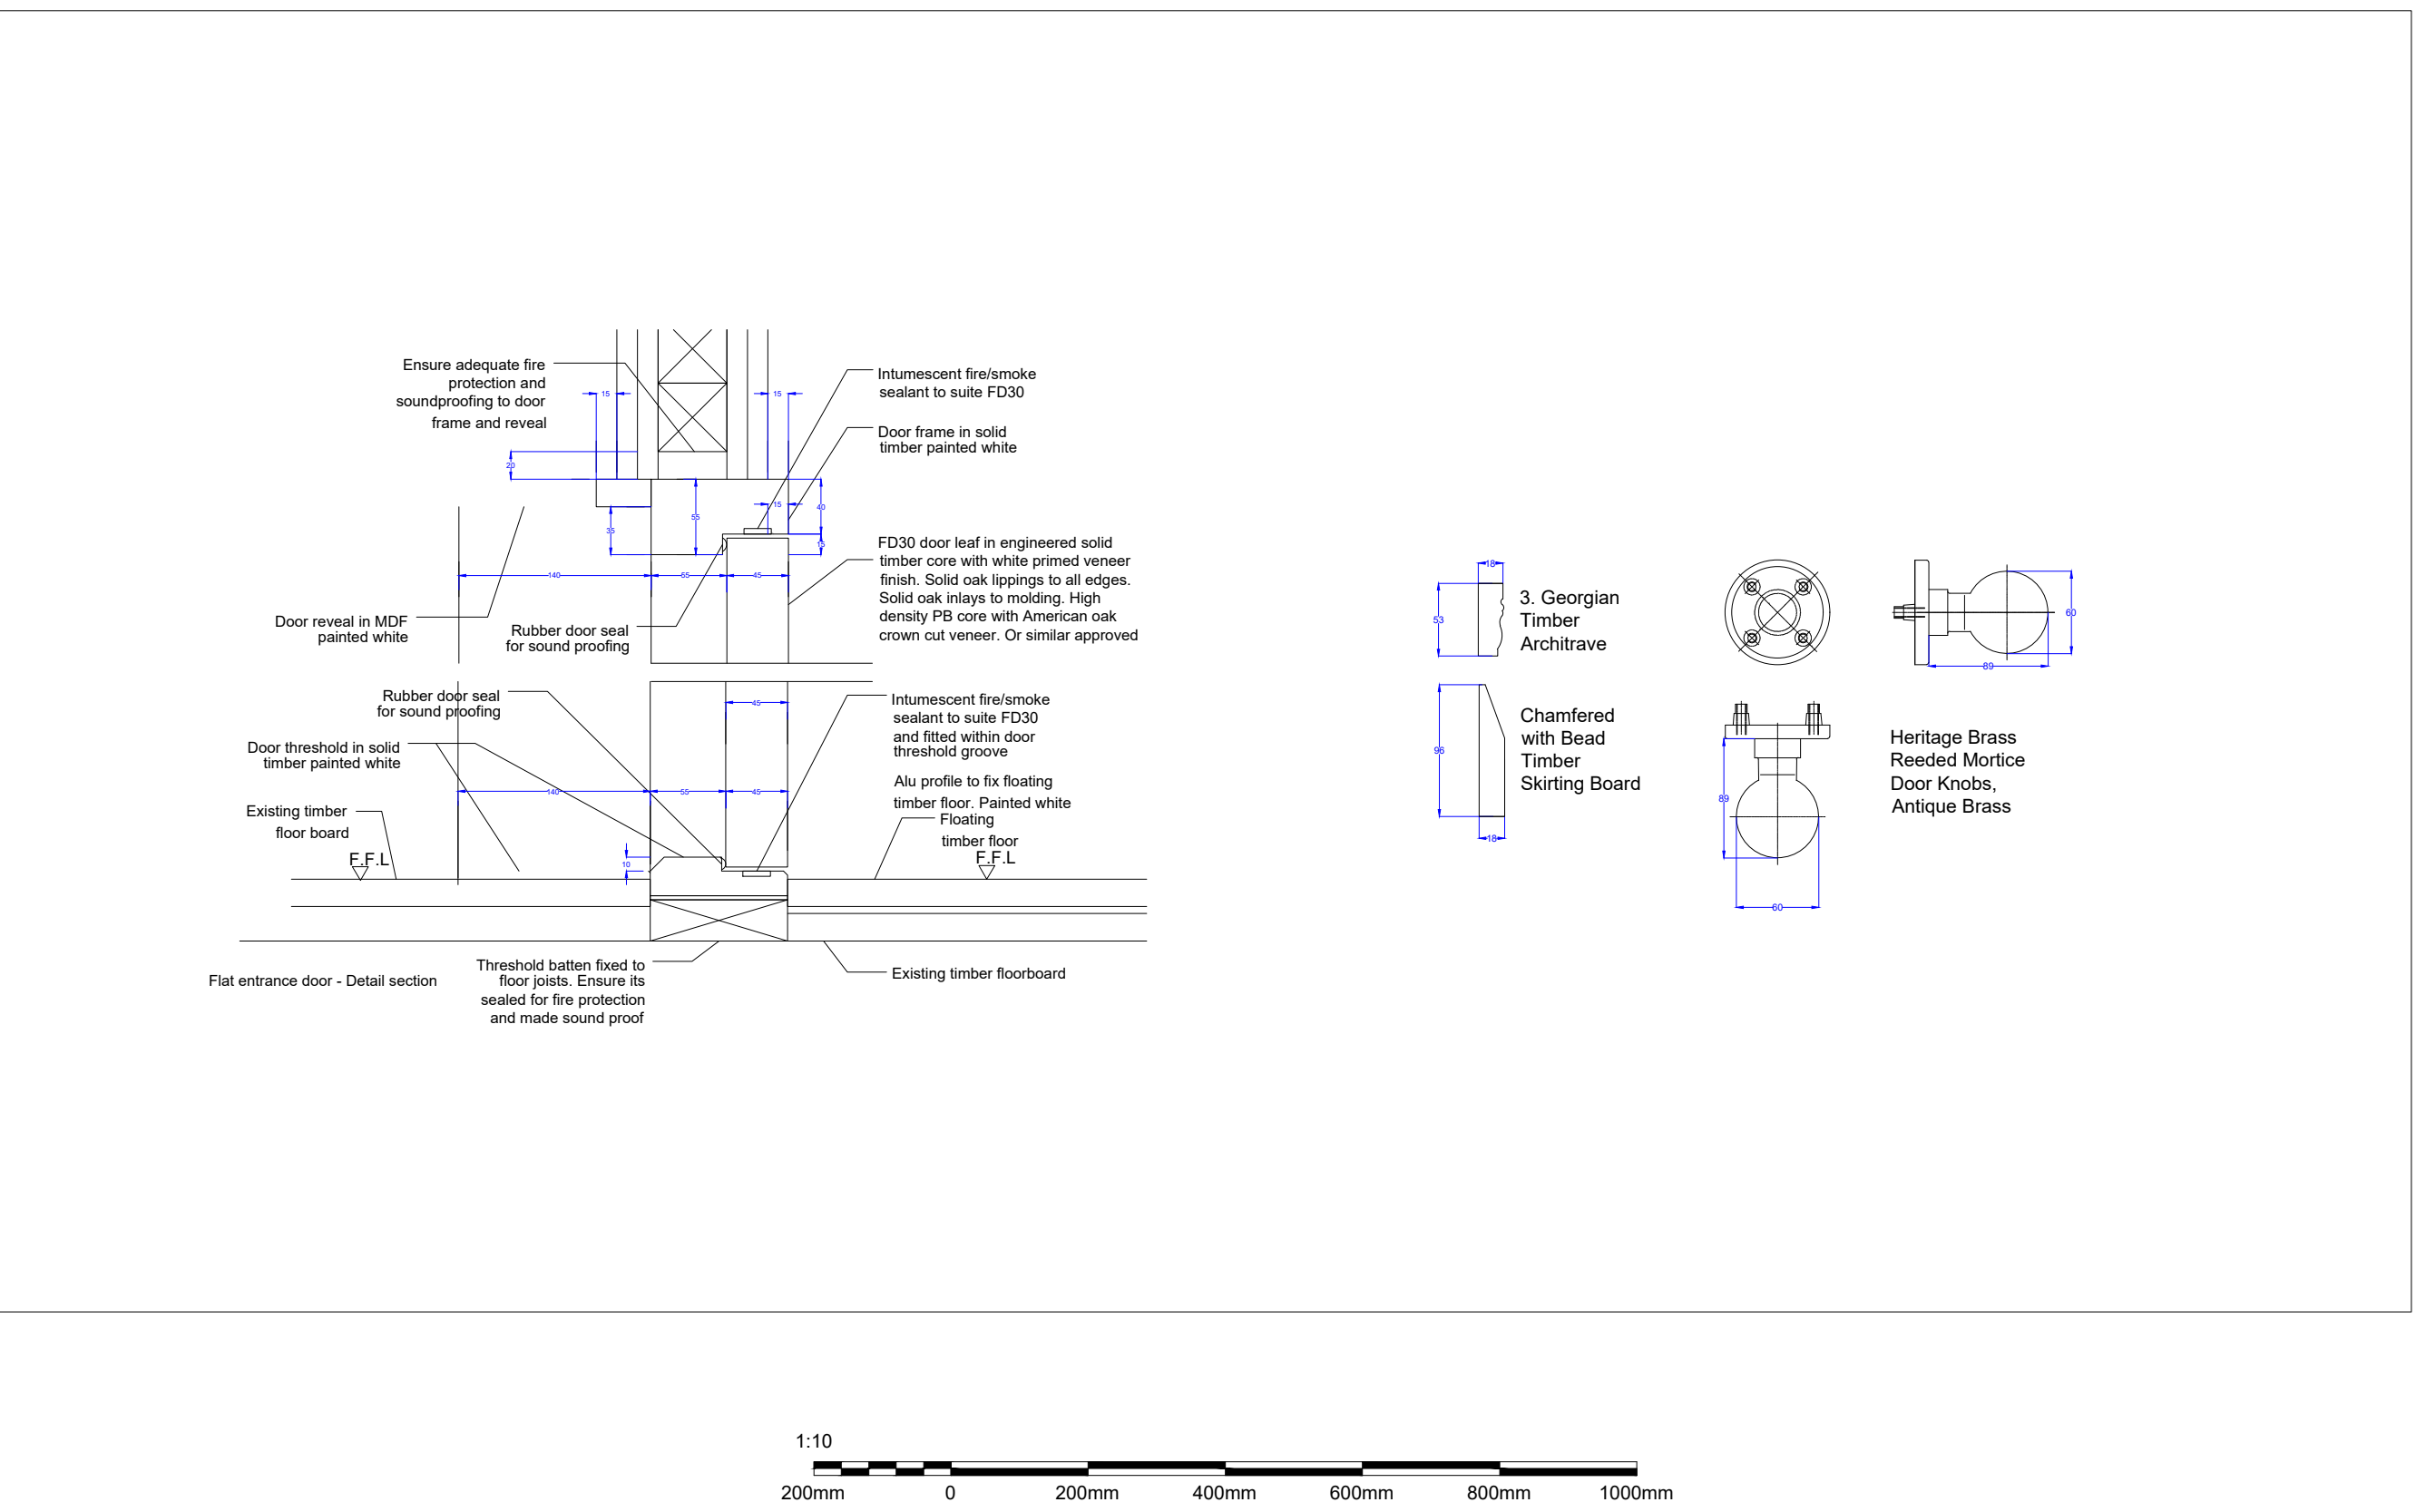

Traditional timber staircase

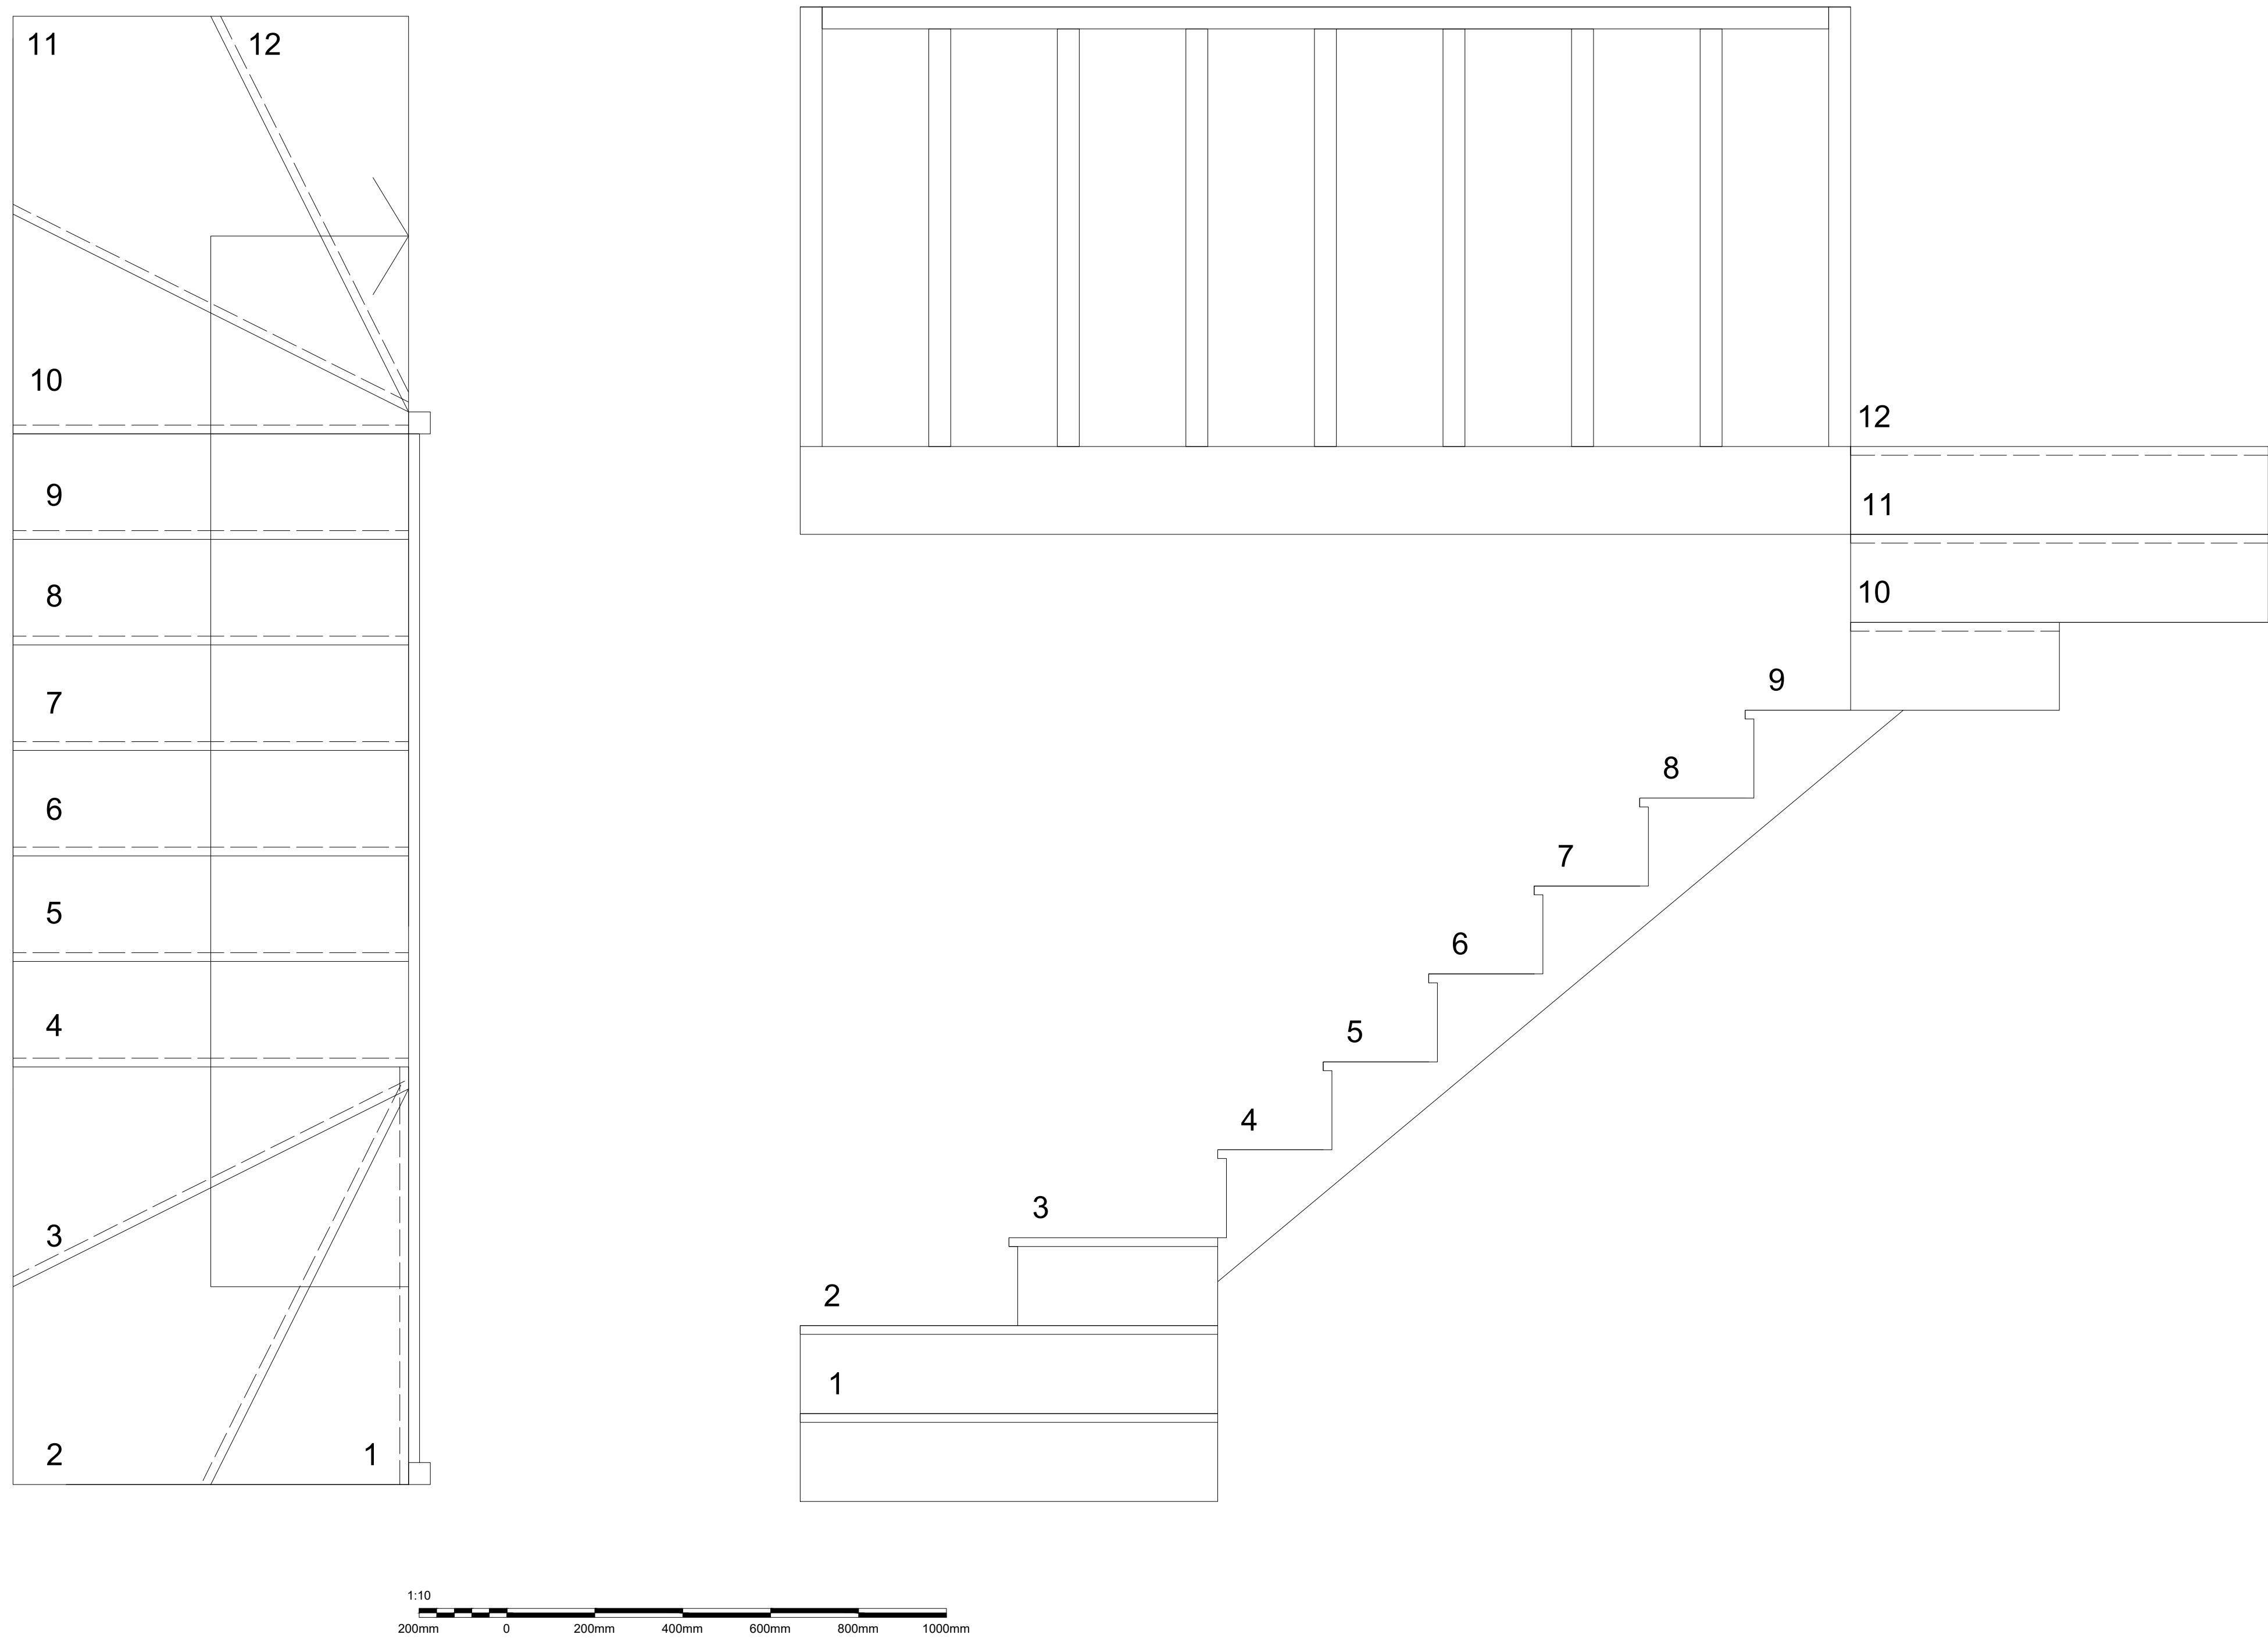

Proposed timber stair treads and risers
Going - 240mm
2400mm finished floor to floor (approx)
12No. equal risers @ 200mm
Stair pitch - 40 degrees (COMPLIANT)
Clear stair width = 900mm

Site Address: Fletcher House Farm, Lumb Lane, Huddersfield, HD4 6SZ	Title: Internal Works
Project: Internal Alterations	
Drawing No: 31/2503/009	
Date: March 2025	Scale: 1:10 + 1:5 @ A0
Status: Planning - Listed Building Consent	
Client: Rob Airey	
<small>This document and all information herein is confidential and the intellectual property of Studio Kazazad Ltd. It is disclosed in confidence on terms that it will not be disclosed to any third party, used, sold, loaned, licensed, or reproduced in whole or in any part in any manner or form for manufacturing, rendering or for any other purpose without the written permission of Studio Kazazad Ltd. The copyright is retained by Studio Kazazad.</small>	