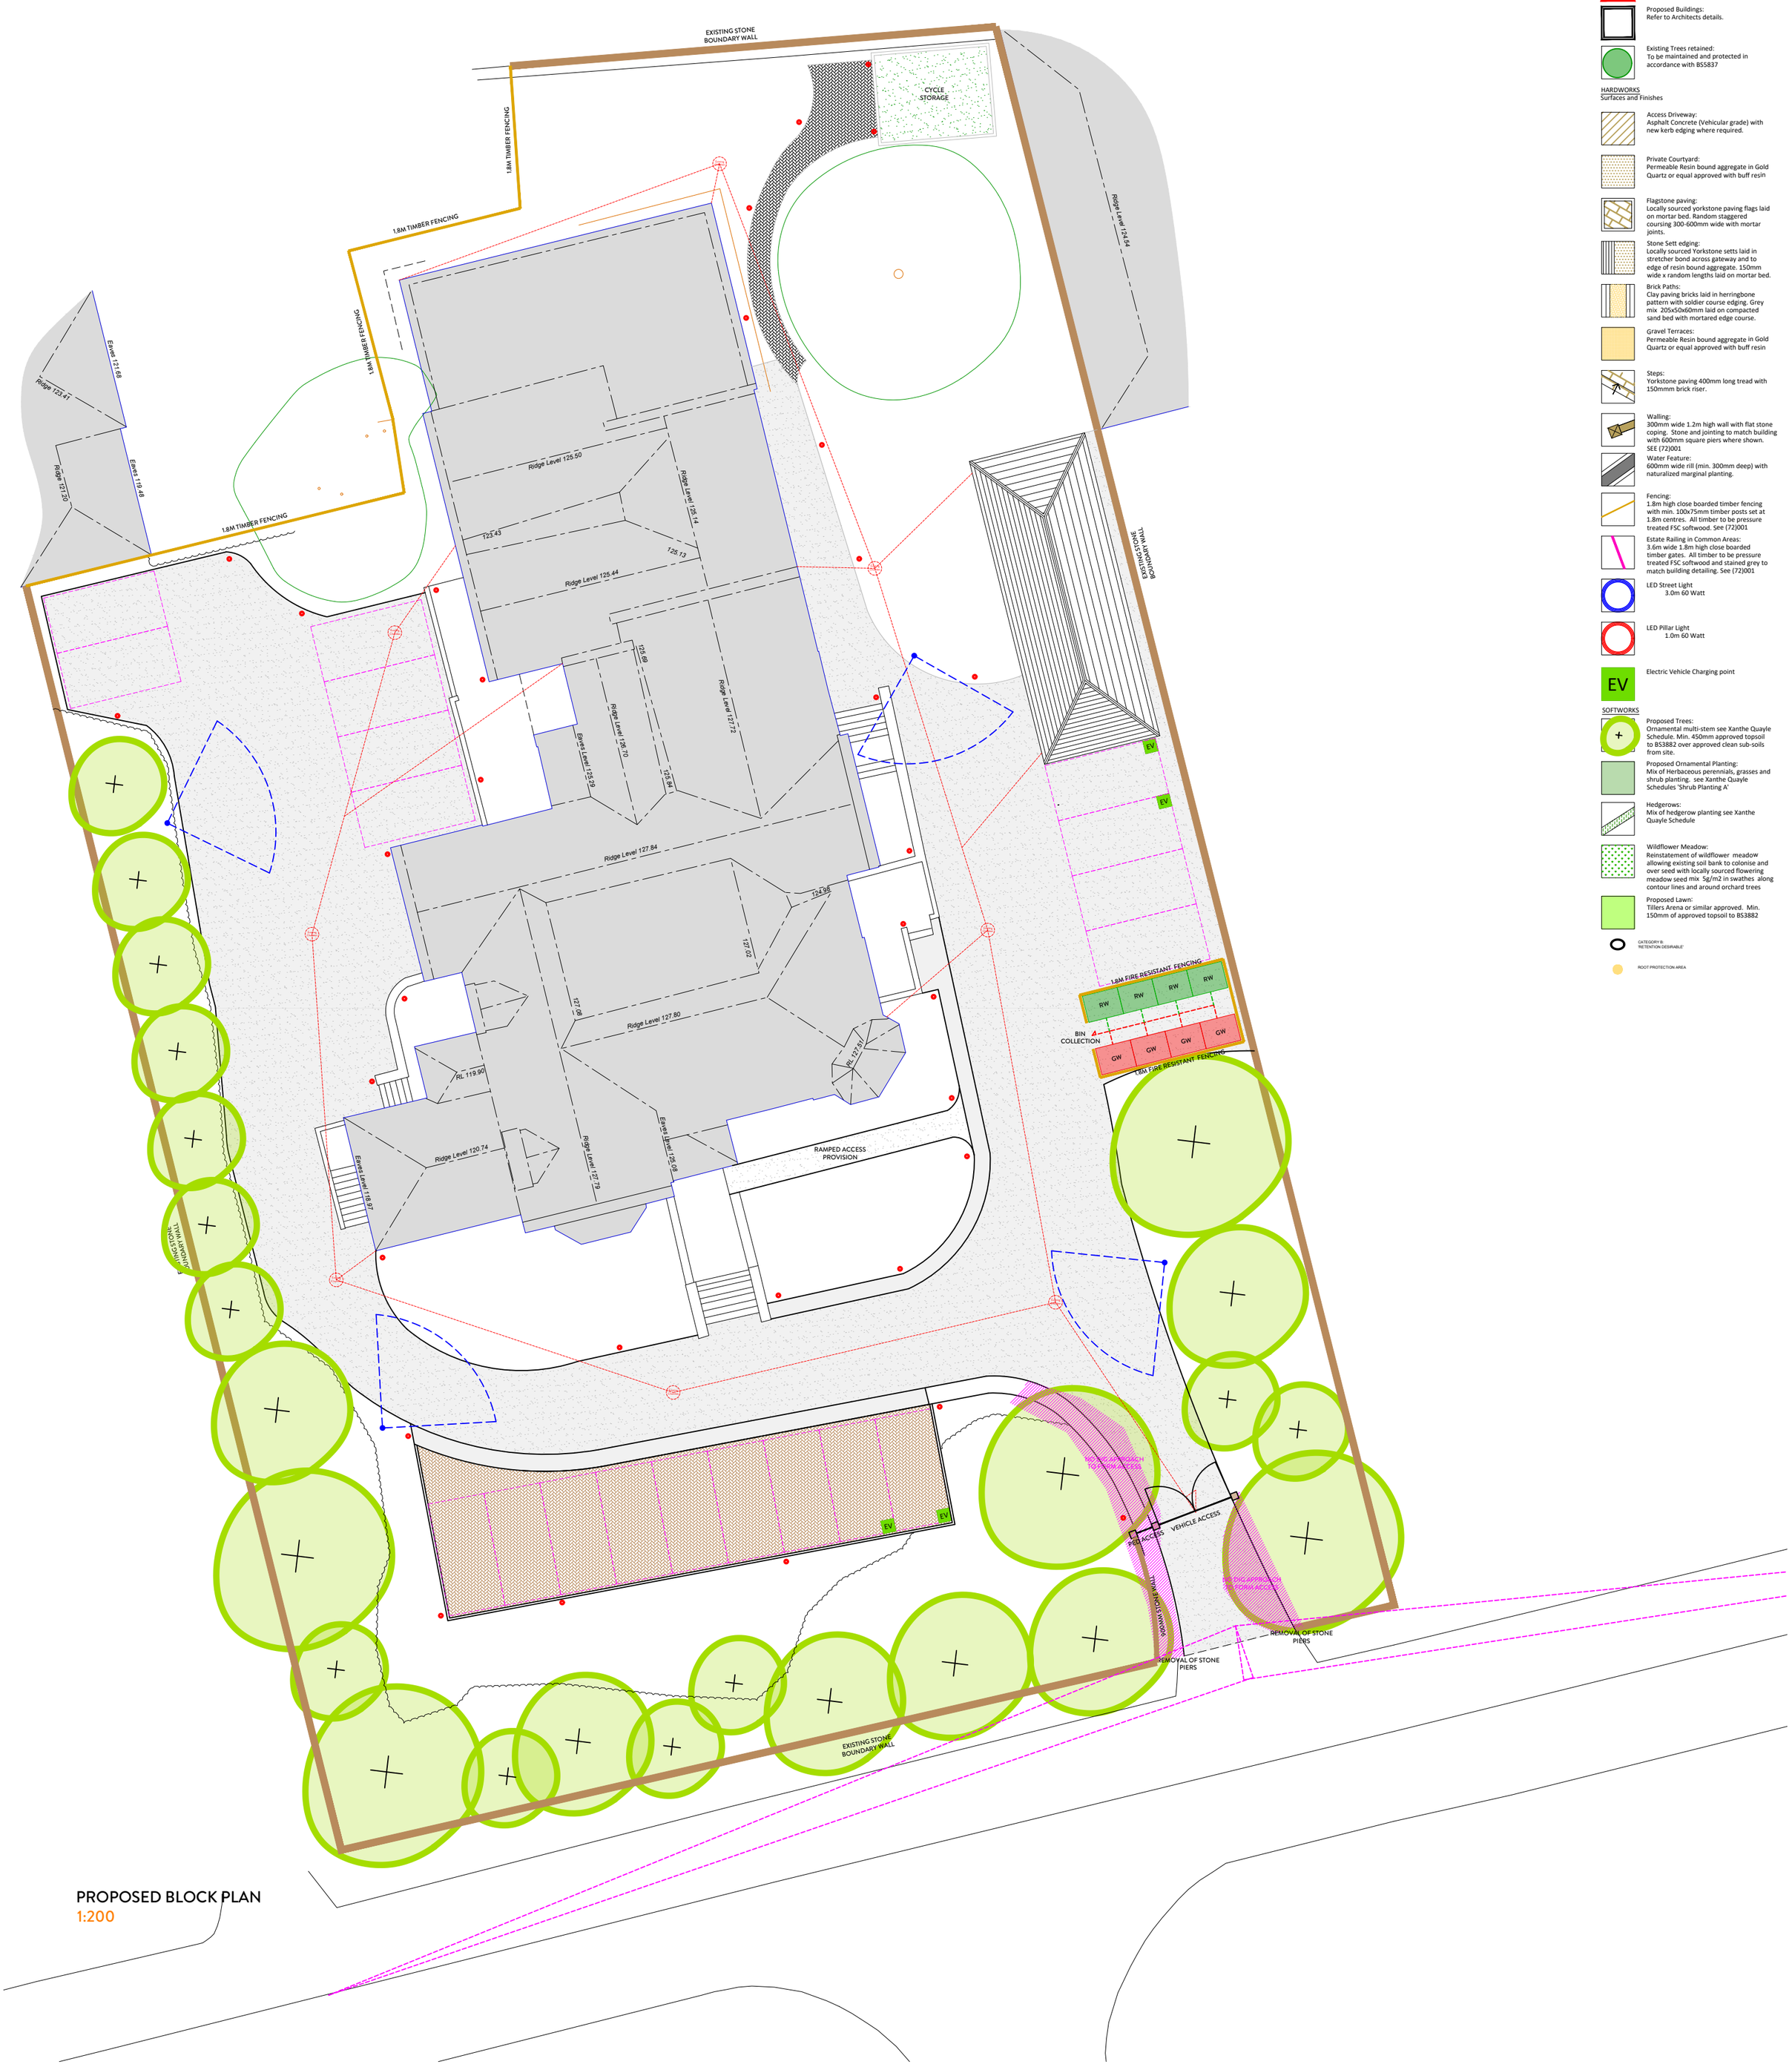

PROPOSED BLOCK PLAN
1:200

REVISION	DESCRIPTION	DATE
A	ALTERATIONS TO PLANNERS COMMENTS	07/05/26
-	-	-
-	-	-
-	-	-
-	-	-
-	-	-
-	-	-
-	-	-
-	-	-
-	-	-
-	-	-

2021 NORTHERN DESIGN AWARDS FINALIST
2022 Best of Houzz Service
BUILD 2021 Home Builder Awards
BUILD Architecture Awards 2019

STATUS: PLANNING DRAWING

ORANGE DESIGN STUDIO.
ARCHITECTURAL PRACTICE

hello@orangedesignstudio.co.uk
59A, Huddersfield Road, Mirfield, WF14 8AA
orangedesignstudio.co.uk
01924 650930

COPYRIGHT © ORANGE DESIGN STUDIO LIMITED

PROJECT TITLE: 30 OXFORD ROAD

DRAWING TITLE: BLOCK PLAN

SCALE	DRAWN	CHECKED	PROJECT REFERENCE
1:200	EG	JH	ODS 24/888
PAPER SIZE	**DWG NUMBER**	**DATE**	**REVISION**
A2	(20)002	15/11/24	A

CLIENT: NORTH STAR PROPERTY SERVICES