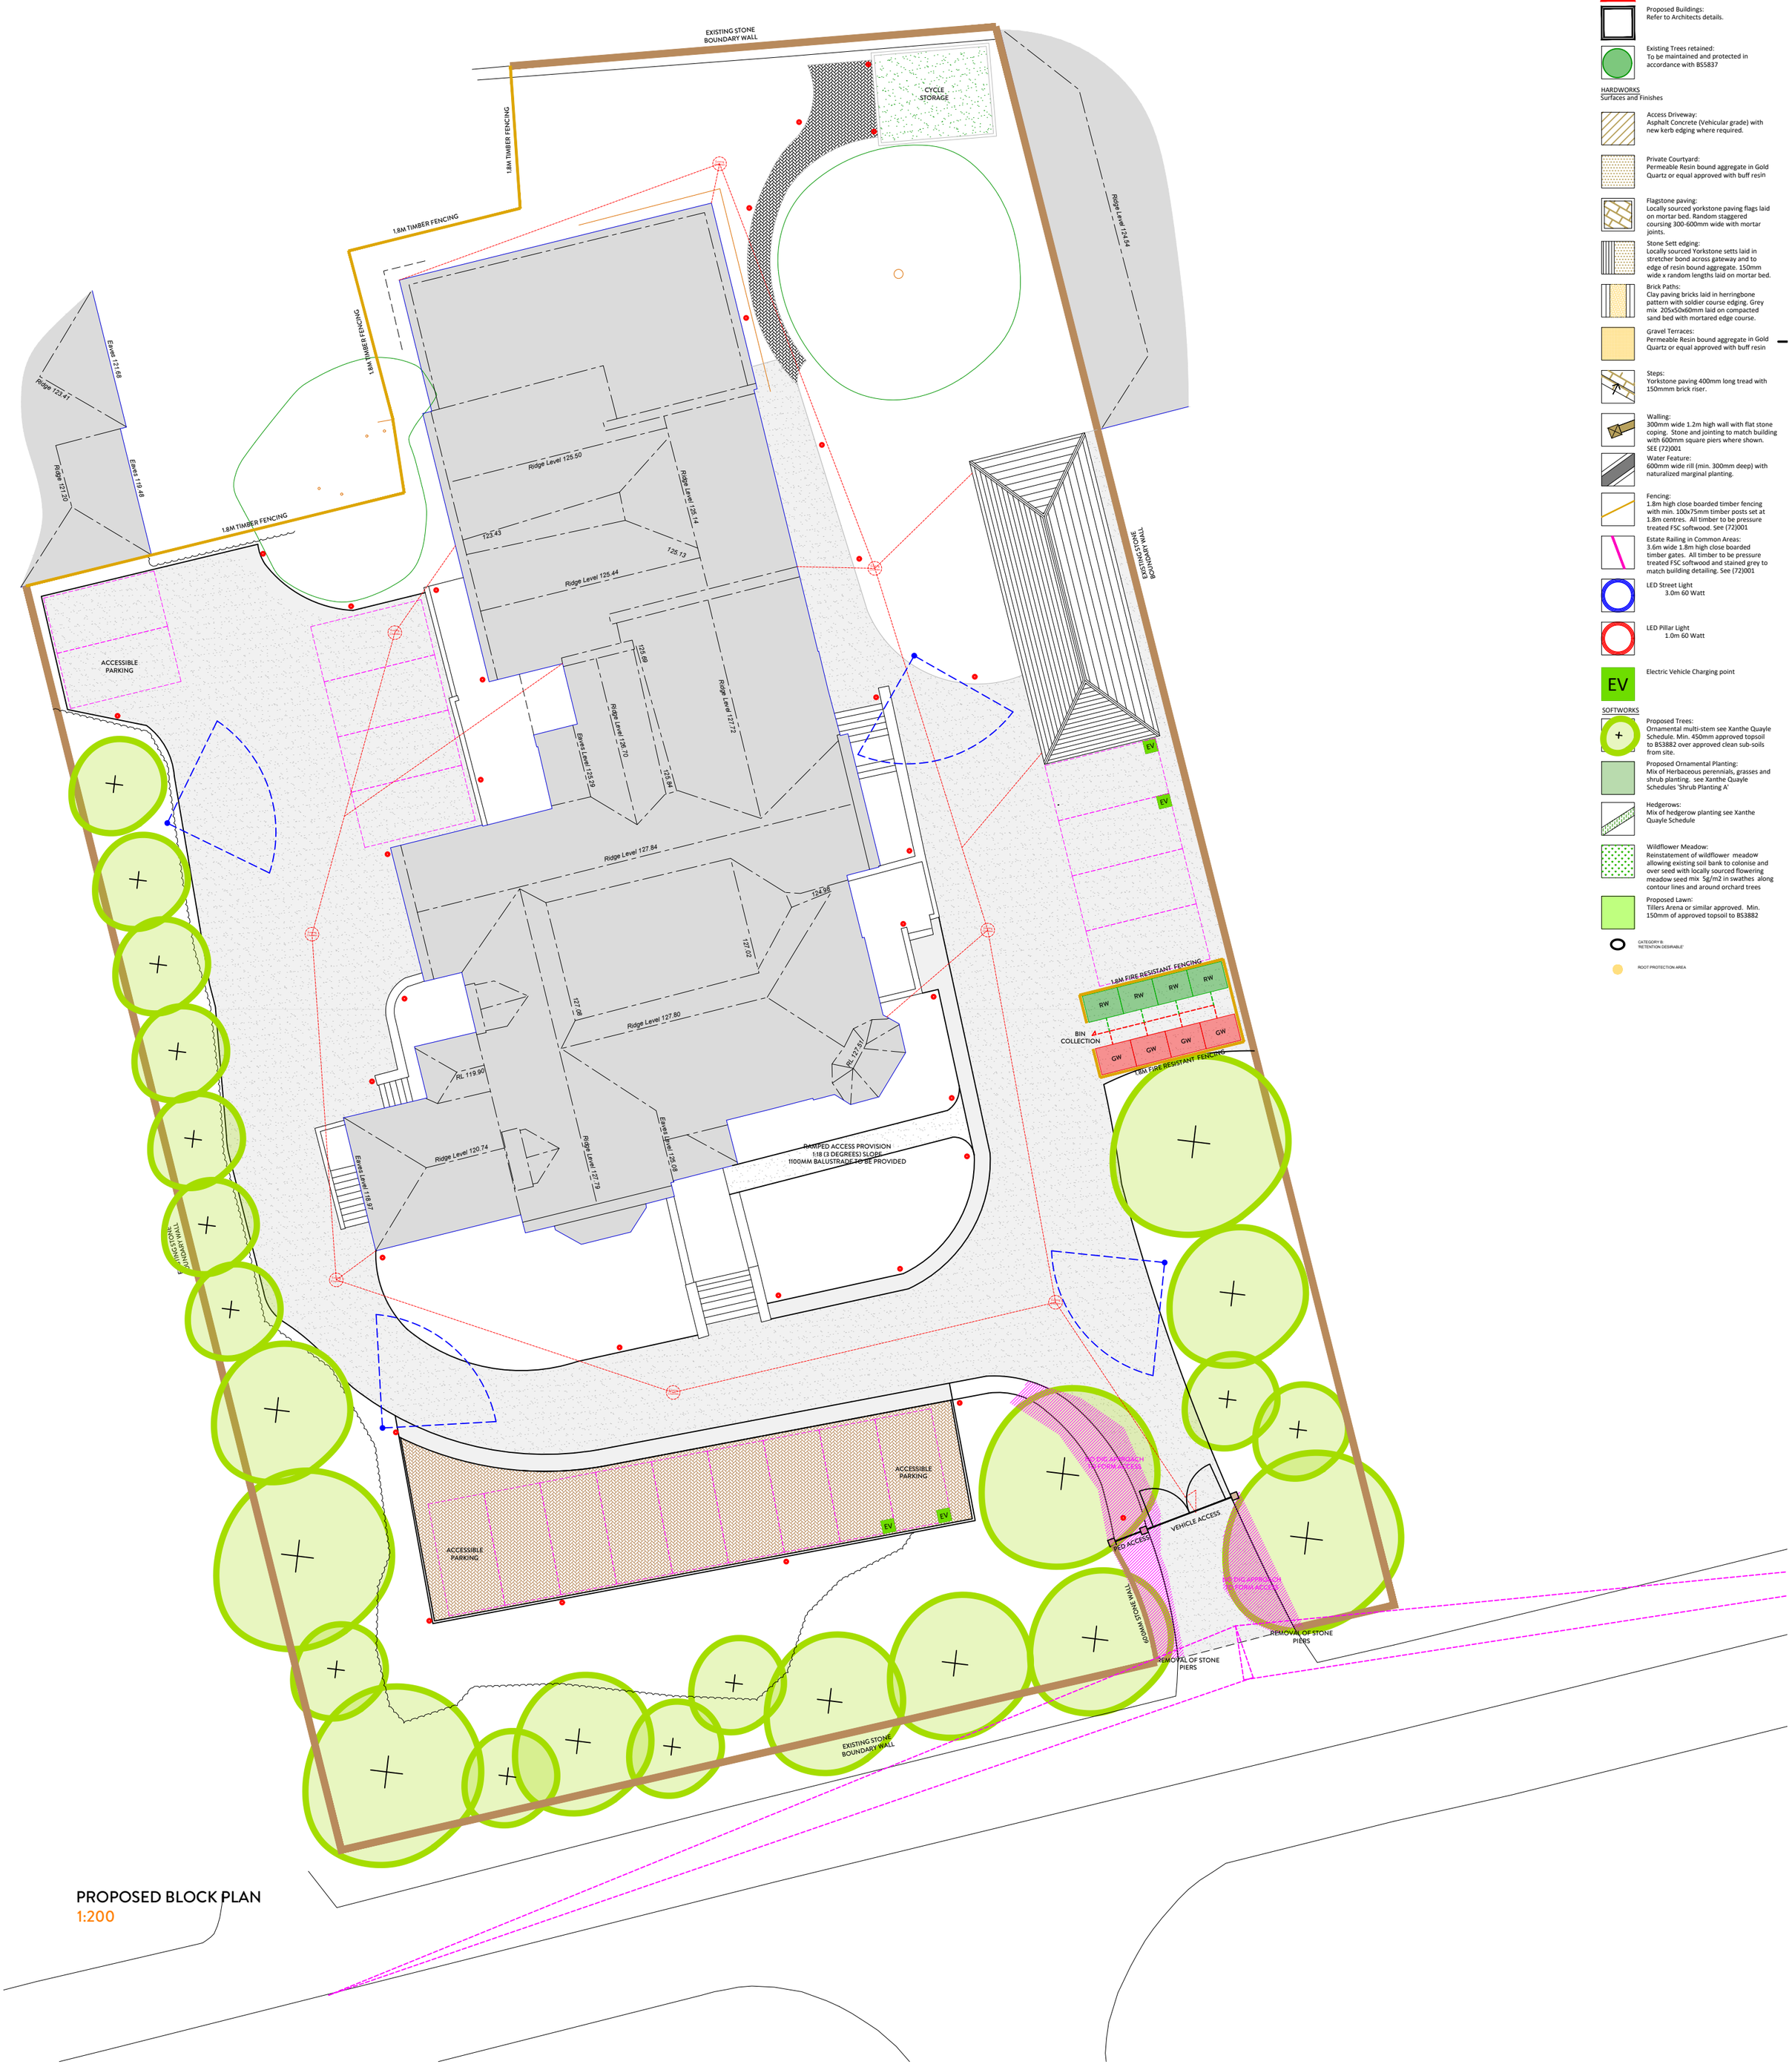

PROPOSED BLOCK PLAN
1:200

2021 NORTHERN DESIGN AWARDS FINALIST

2022 Best of Houzz Service

BUILD 2021 Home Builder Awards

BUILD Architecture Awards 2019

REVISION	DESCRIPTION	DATE
A	ALTERATIONS TO PLANNERS COMMENTS	07/05/26
B	ALTERATIONS TO PLANNERS COMMENTS	07/07/26
-	-	-
-	-	-
-	-	-
-	-	-
-	-	-
-	-	-
-	-	-
-	-	-
-	-	-

STATUS
PLANNING DRAWING

ORANGE DESIGN STUDIO.
ARCHITECTURAL PRACTICE

hello@orangedesignstudio.co.uk
59A, Huddersfield Road, Mirfield, WF14 8AA
orangedesignstudio.co.uk
01924 650930

COPYRIGHT © ORANGE DESIGN STUDIO LIMITED

PROJECT TITLE
30 OXFORD ROAD

DRAWING TITLE
BLOCK PLAN

SCALE	DRAWN	CHECKED	PROJECT REFERENCE
1:200	EG	JH	ODS 24/888
PAPER SIZE	DWG NUMBER	DATE	REVISION
A2	(20)002	15/11/24	B

CLIENT
MANOR HOUSE PROPERTIES