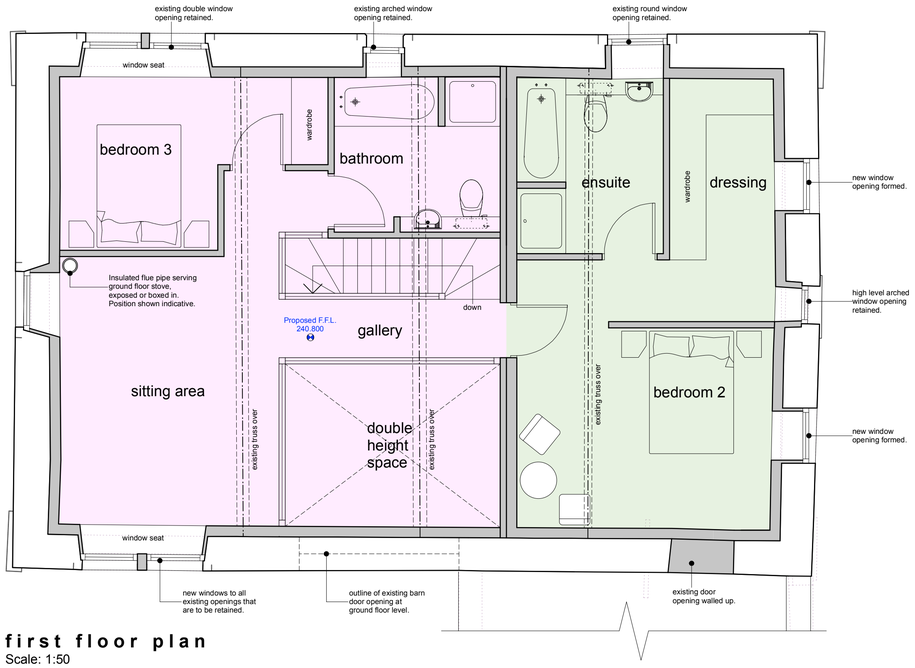

first floor plan
Scale: 1:50

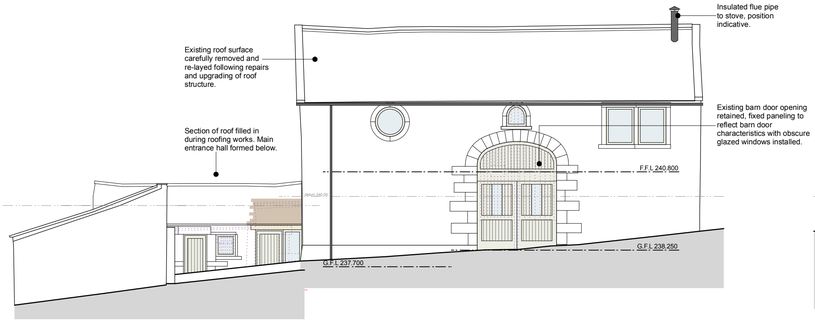

north east elevation - front
Scale: 1:100

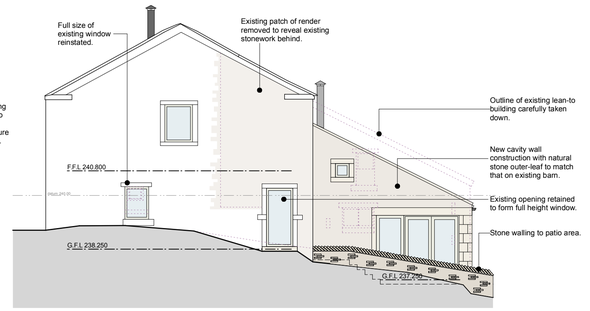

north west elevation - side
Scale: 1:100

south west elevation - rear
Scale: 1:100

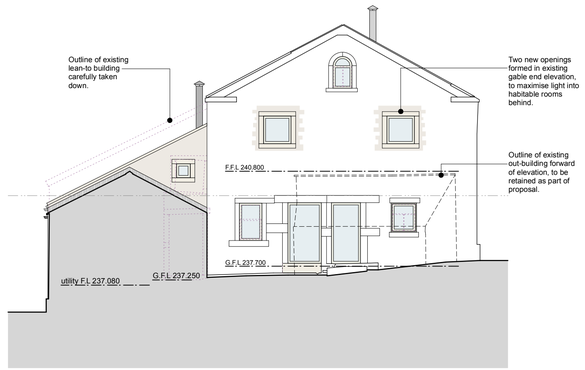

south east elevation / part section - side
Scale: 1:100

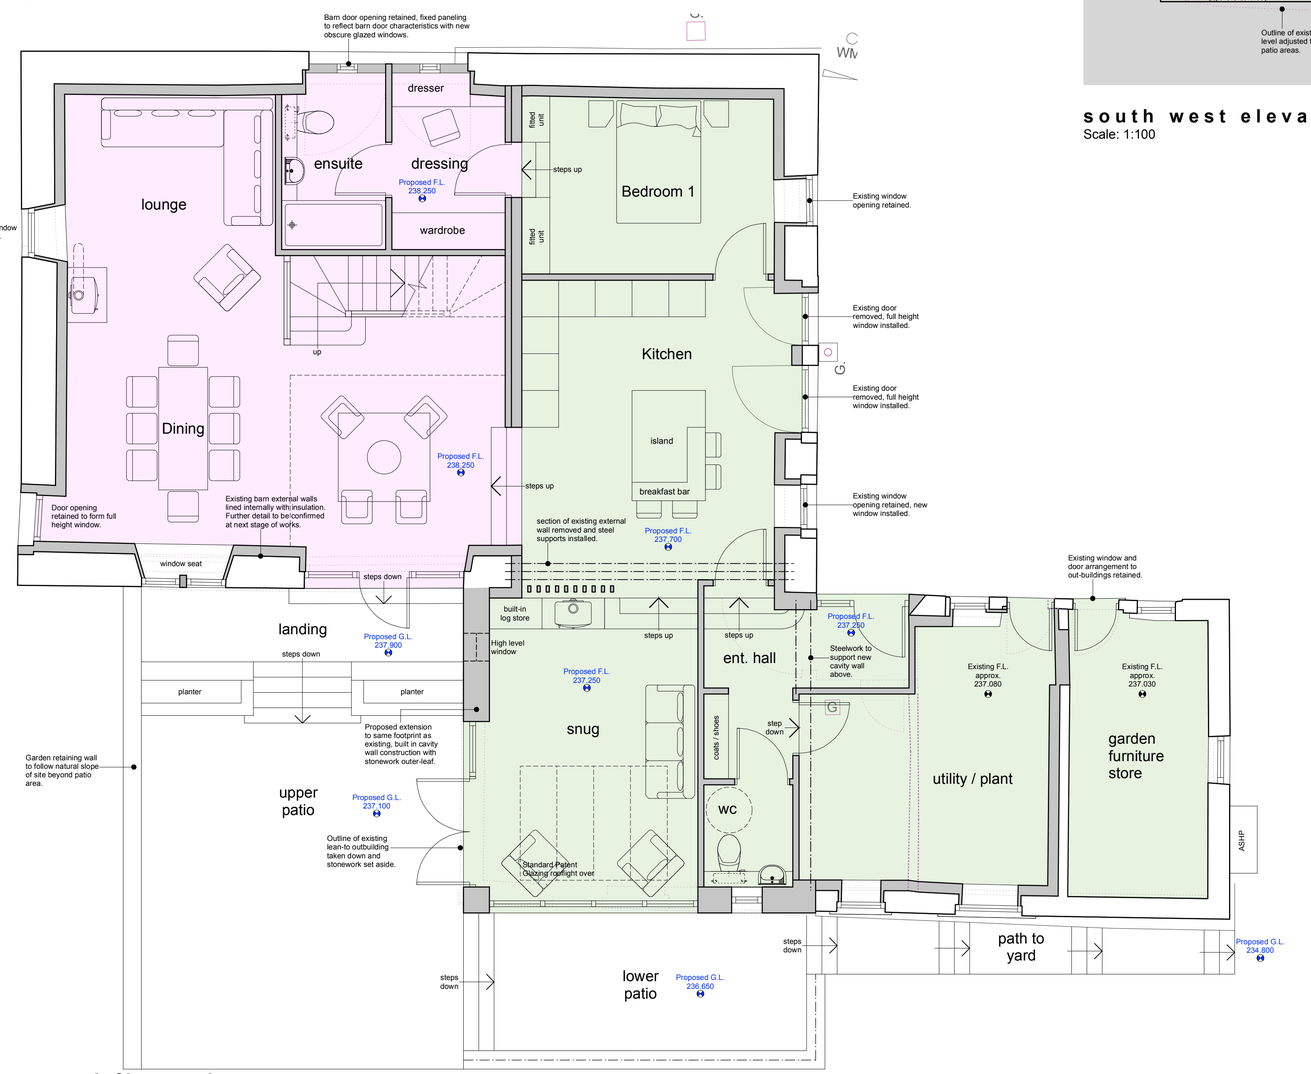

ground floor plan
Scale: 1:50

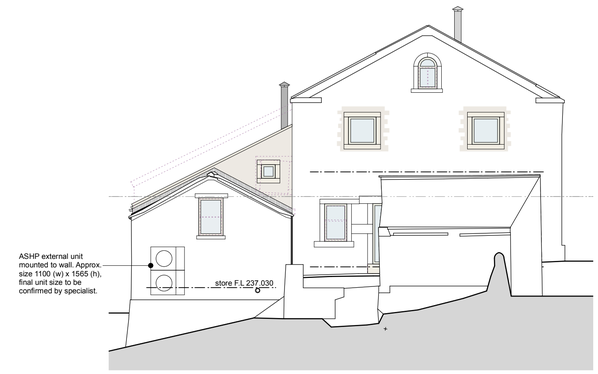

south east elevation - side
Scale: 1:100

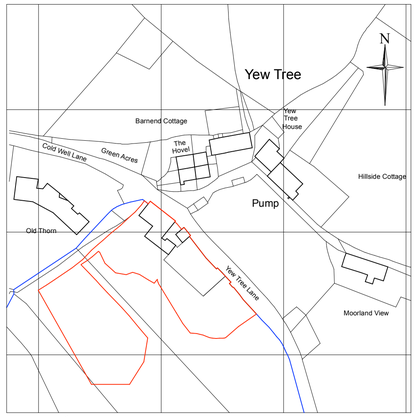

location plan
Scale: 1:1250

This drawing has been prepared specifically for the purpose of obtaining Planning Permission and/or Building Regulation Approval. Its suitability for other purposes, without supplementary details and specifications cannot be guaranteed. The Permissions and/or Approvals are beyond the Architects control, and no guarantee that such will be granted is given or to be inferred by reason of the preparation of this drawing.

Only figured dimensions are to be used. All dimensions to be checked on site. This drawing together with the design is the property and copyright of the Architect and must not be reproduced without prior written permission.

rev.	description	date	drawn	appvd
P05	ASHP unit size indicated.	03/09/25	JS	
P04	Red line boundary updated to reflect BNG.	30/06/25	JS	
P03	Drawing updated following client meeting.	23/04/25	JS	
P02	Drawing updated to reflect client comments.	24/02/25	JS	
P01	Drawing created.	24/01/25	JS	NG

project: Barn conversion to dwelling and proposed stables
at: Yew Tree Lane, Holmbridge Holmfirth, HD9 2NR
for: Mr T. & Mrs W. Yates

title: Barn GA as proposed
number: 23041D-12-P05
scale: AS NOTED
size: A1

ADP ARCHITECTURE AND DESIGN
The Old Police Station 16 Bridge Lane Holmfirth HD9 7AN
T: 01484 685411 E: hello@adp-architects.com
W: www.adp-architects.com
RIBA Chartered Practice