
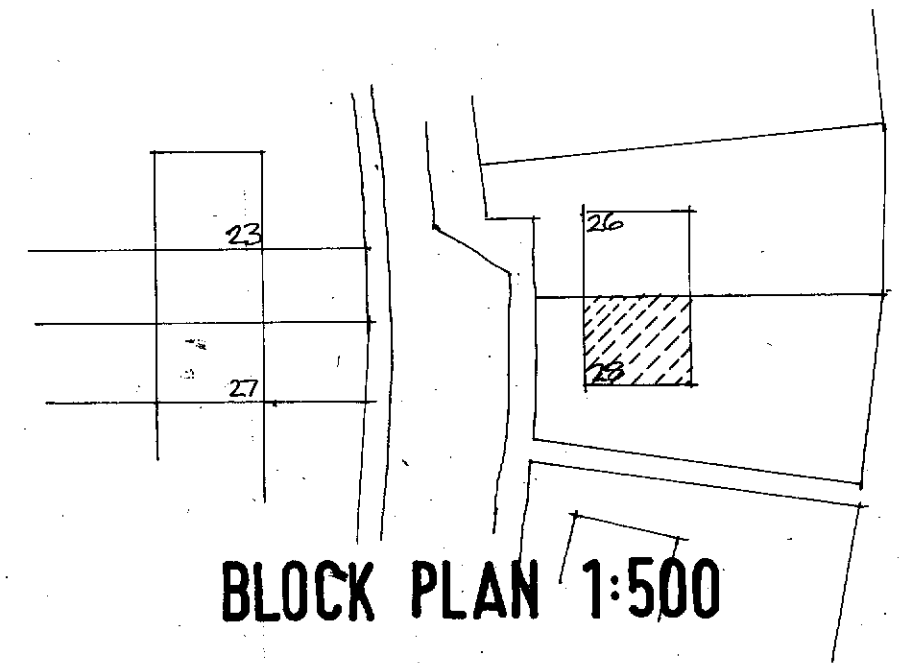
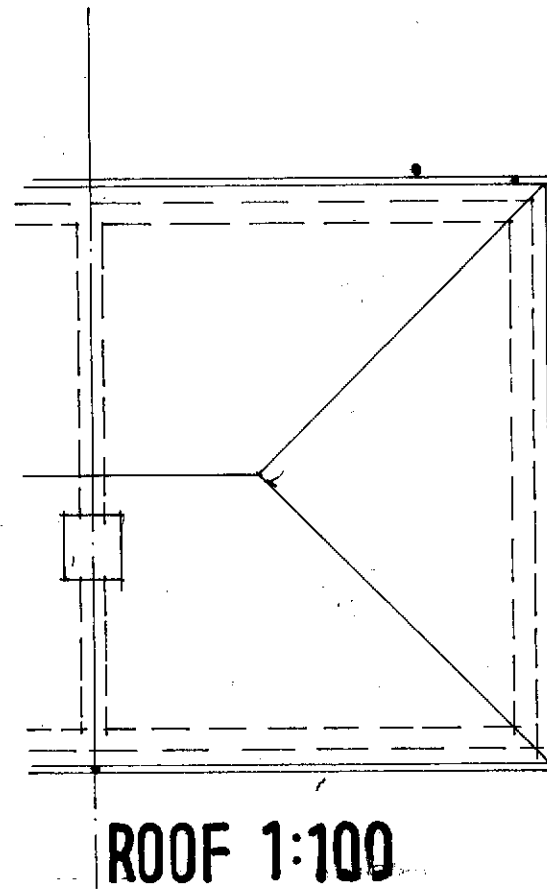
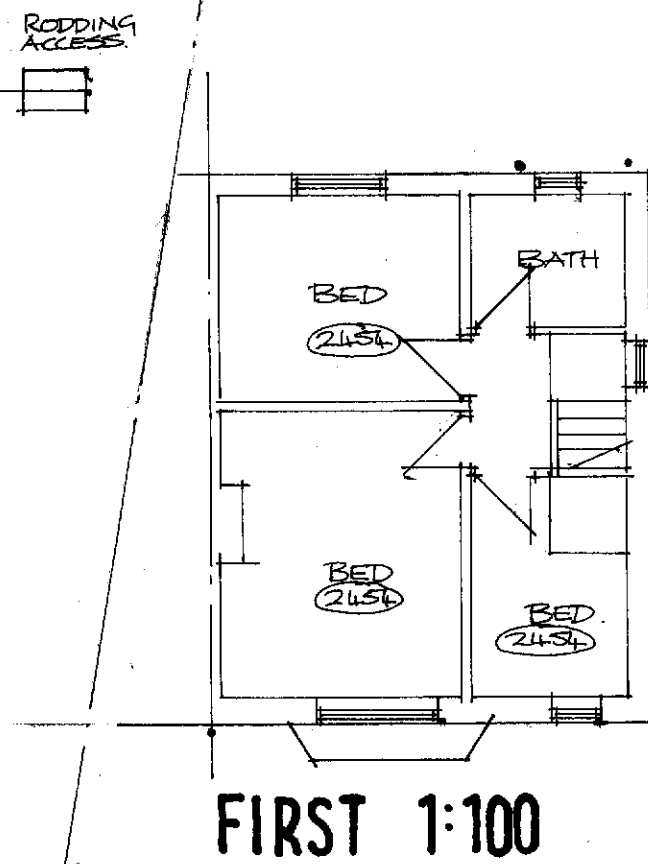
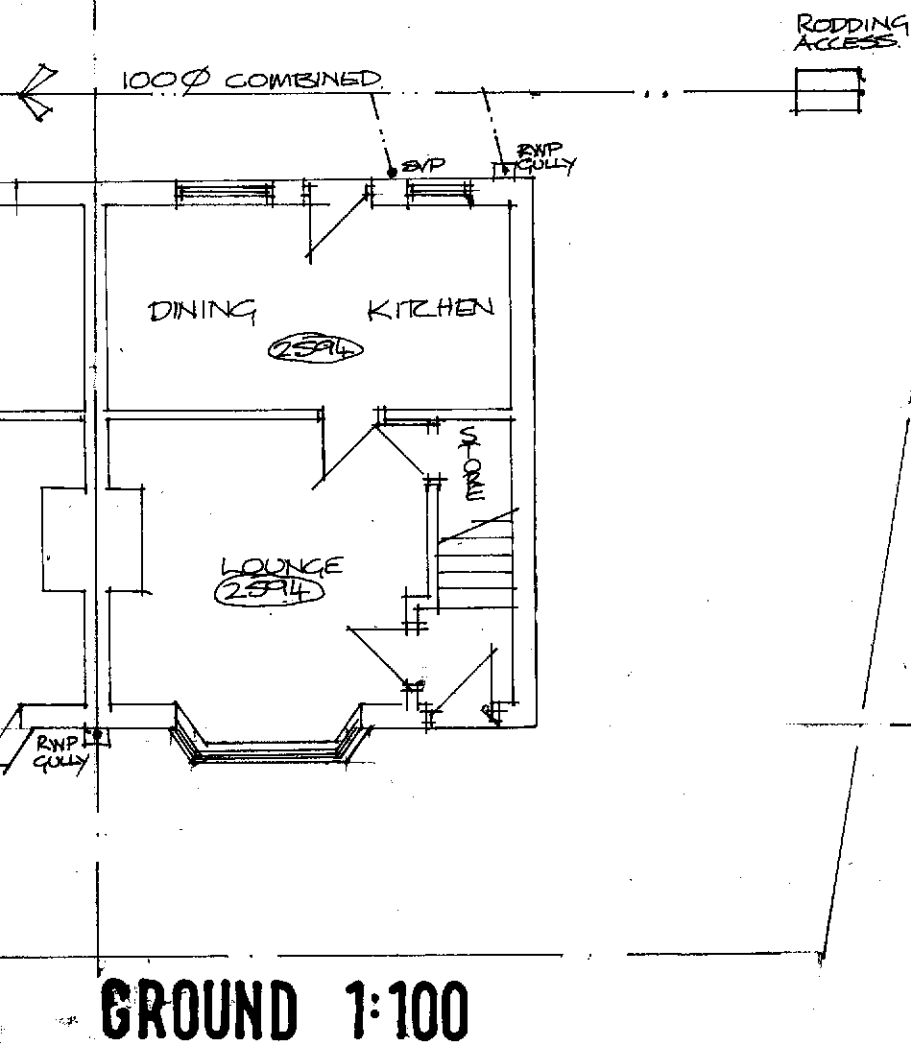


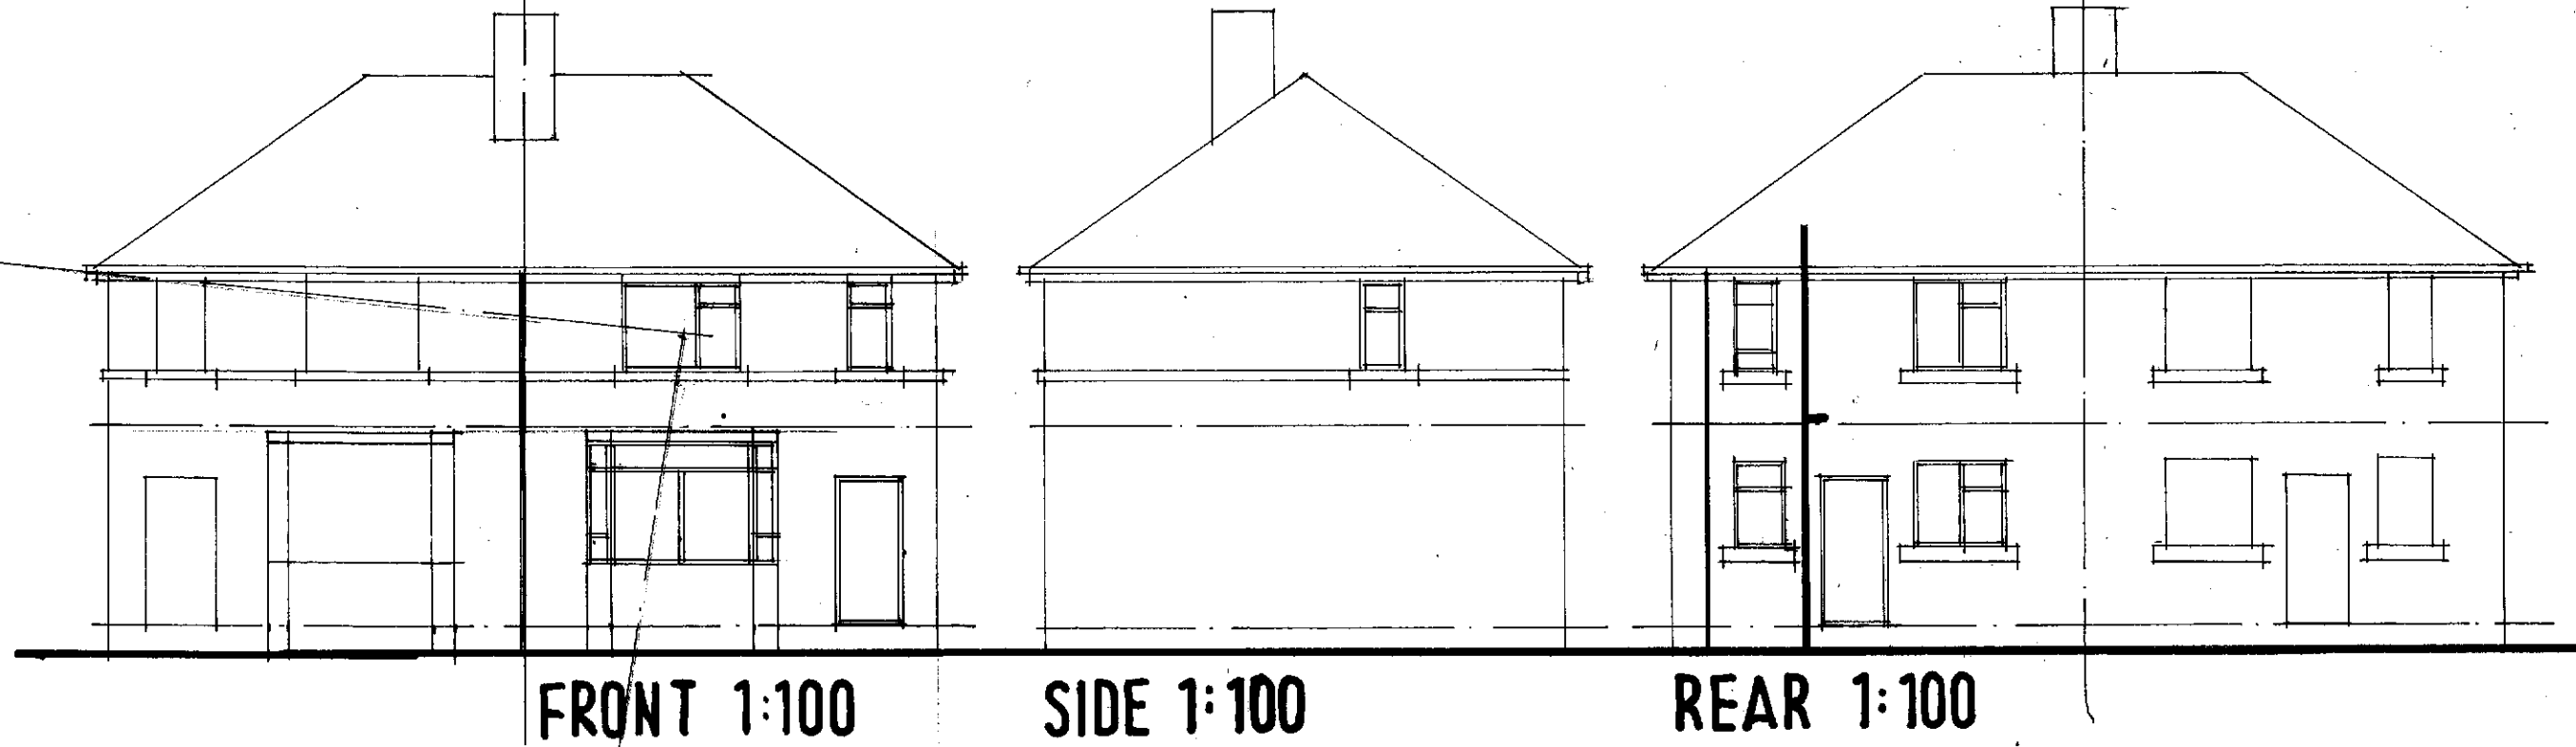

HIP TO GABLE & REAR DORMER
28 MOORSIDE ROAD DEWSBURY
EX DETAILS 28MRD/01