


9350

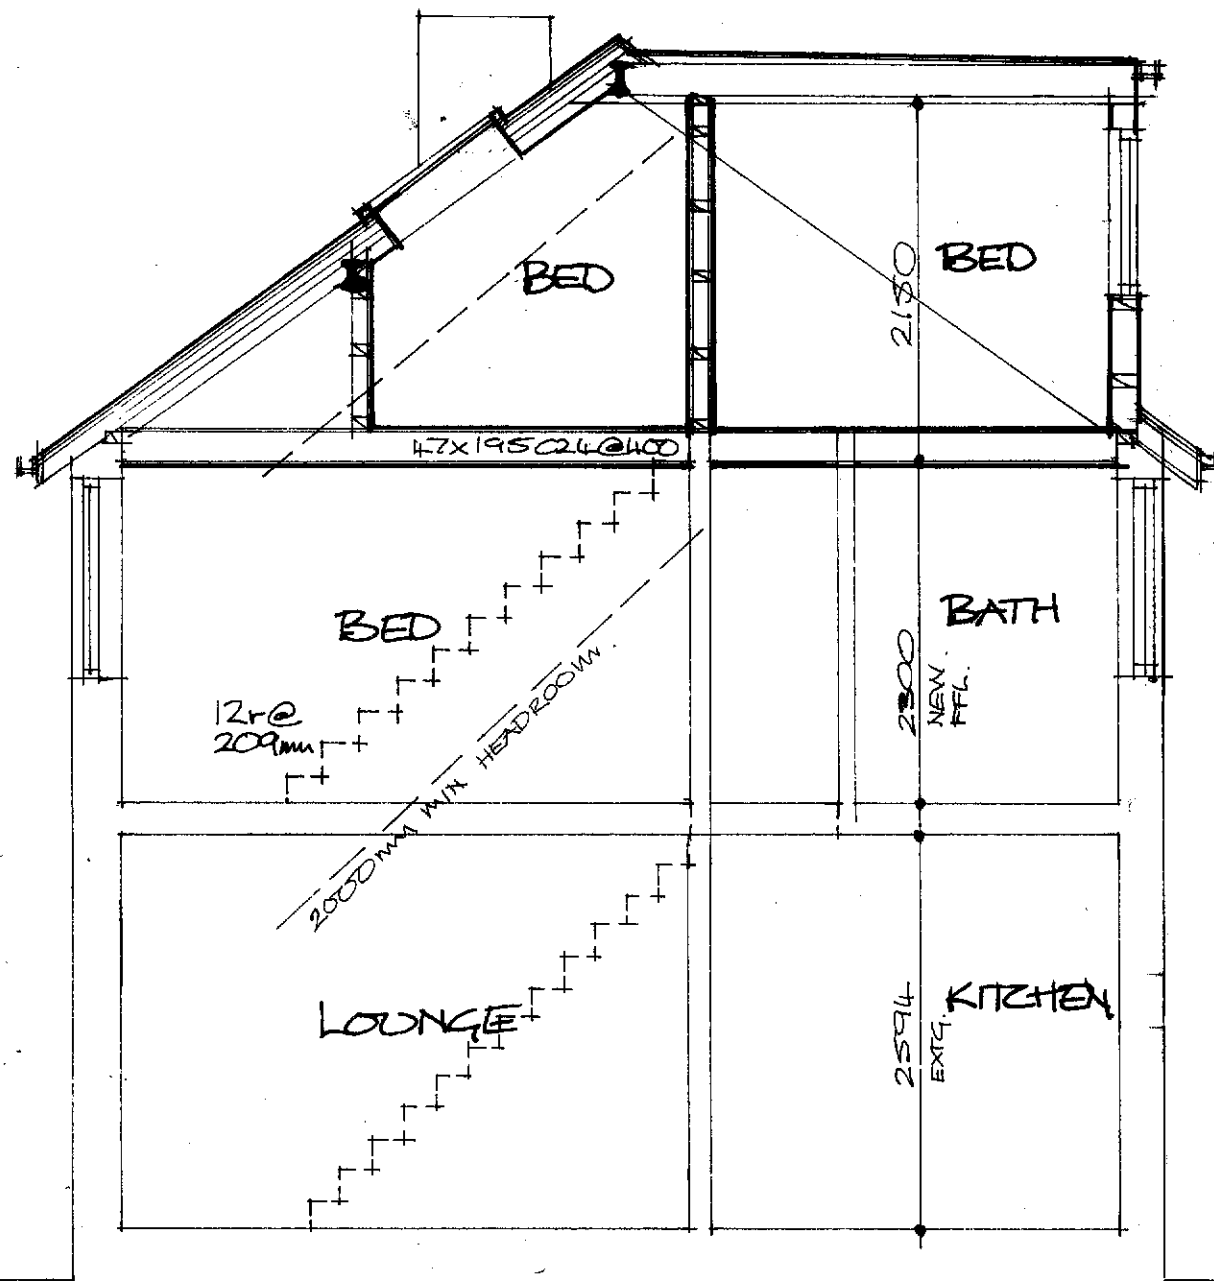

SECTION 1:50