




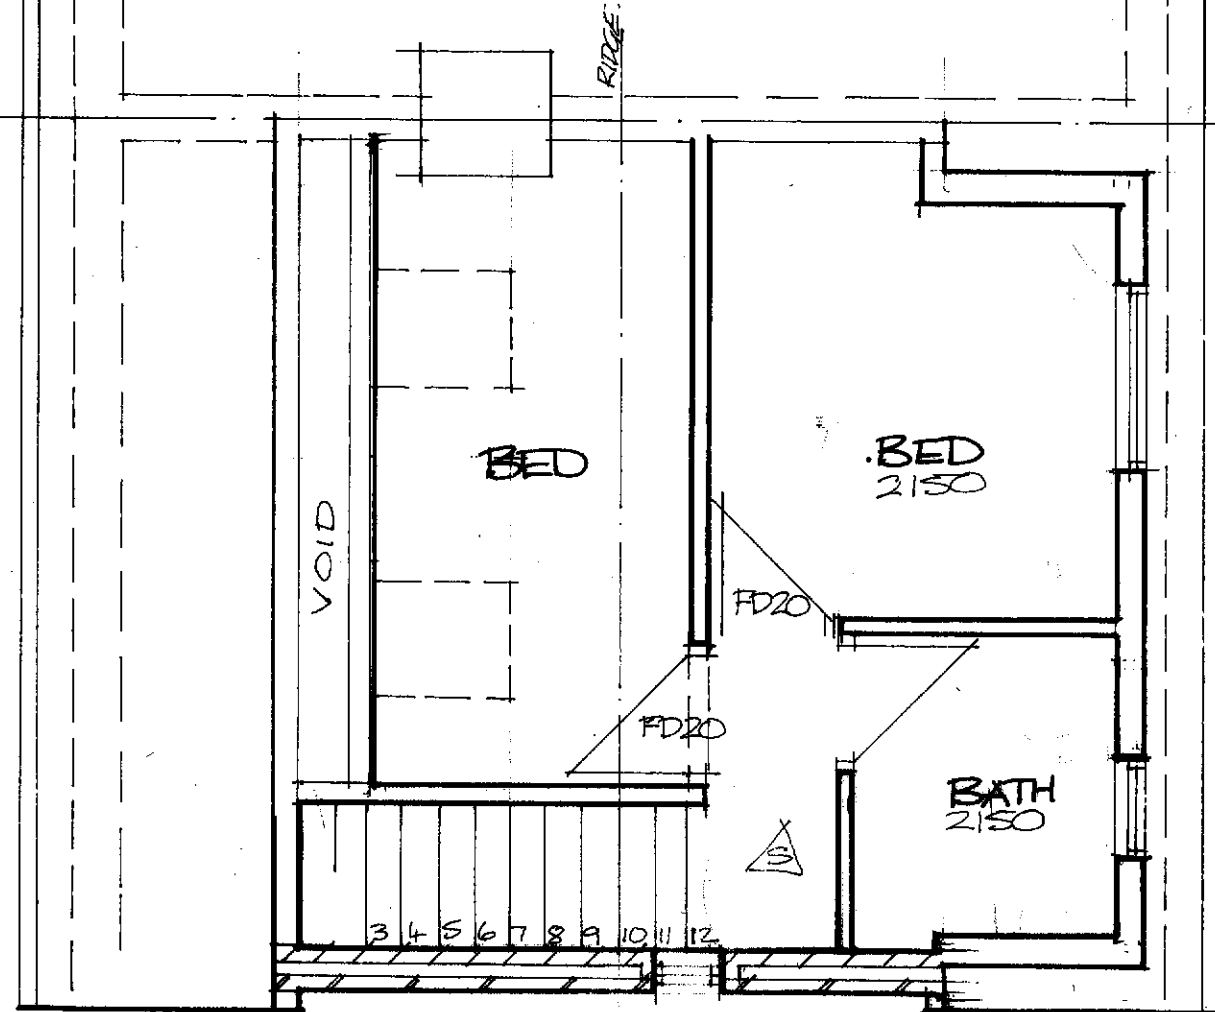


LOFT 1:50

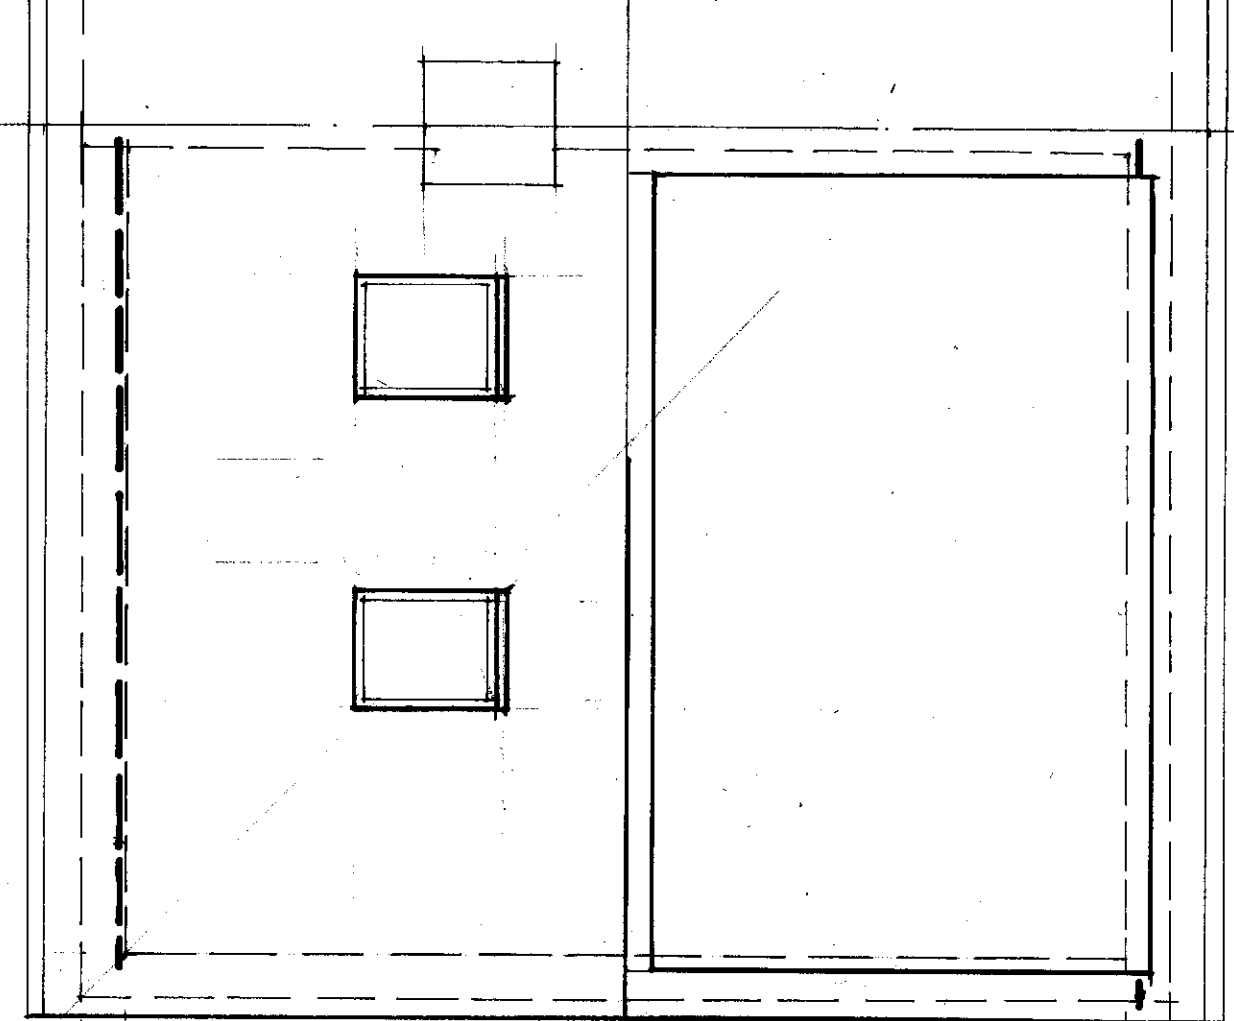

ROOF 1:50

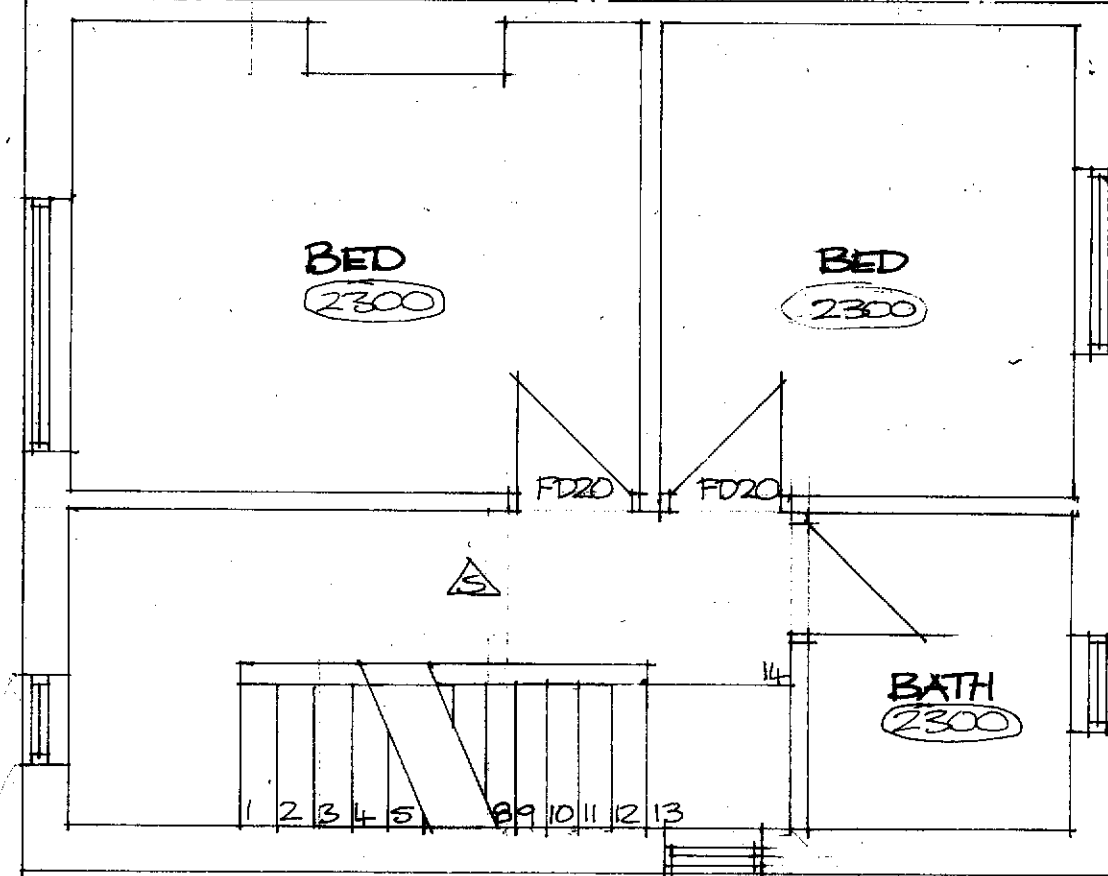

FIRST 1:50

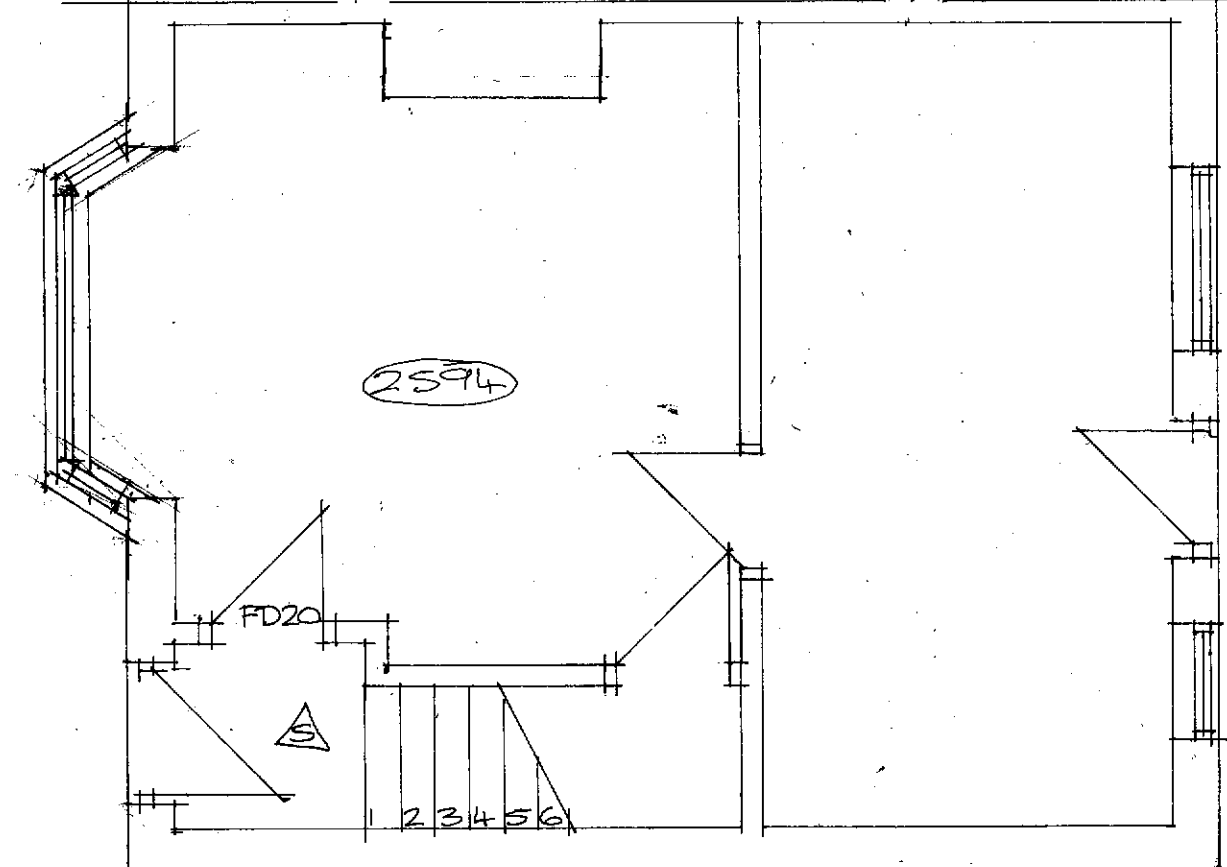

GROUND 1:50