
Only figured dimensions should be used.

Scaled dimensions should be checked with the Architect.
This drawing together with the design, is the property and copyright of the Architect and must not be reproduced without written permission


N

0 1 2 3 4 5 10

GRAPHIC SCALE: 1:100

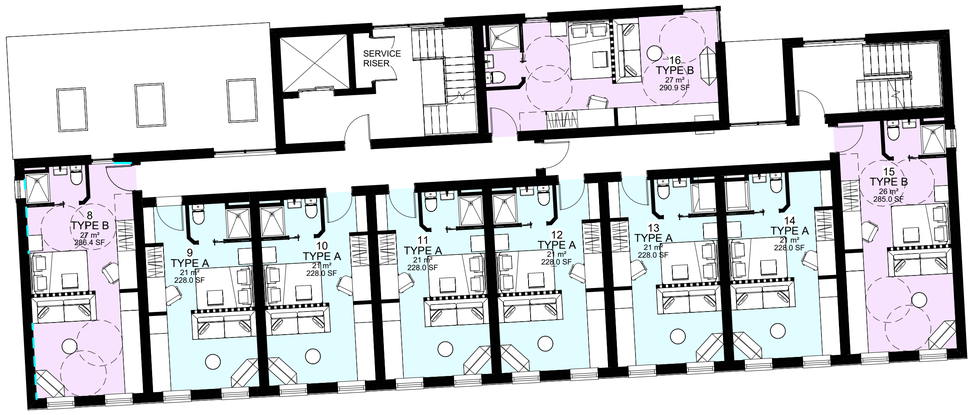

2 PROPOSED FLOORS 1 & 2
1 : 100

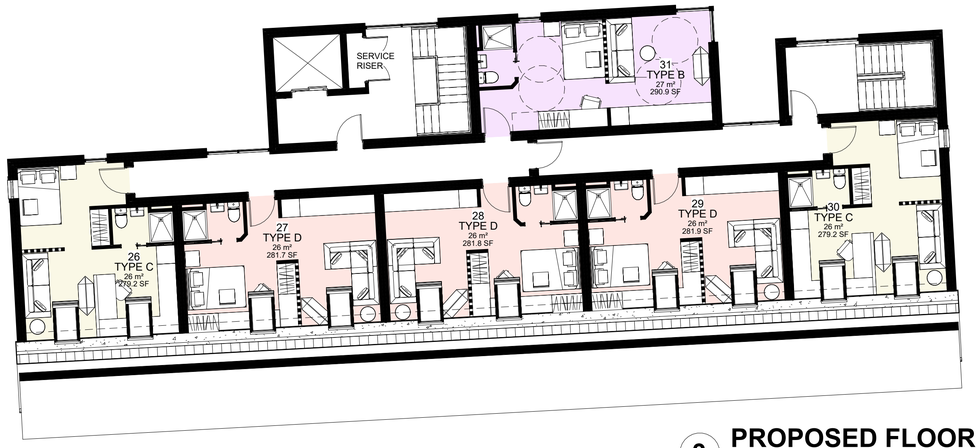


3 PROPOSED FLOOR 3
1 : 100

By Room Name Legend

- TYPE A
- TYPE B
- TYPE B
- TYPE C
- TYPE D

SCHEDULE OF ACCOMODATION			
FLOOR	UNITS AT 21M2	UNITS AT 26M2	UNITS AT 27M2
GROUND	6	0	1
FIRST	6	0	3
SECOND	6	0	3
THIRD	0	5	1
	TOTAL: 31 UNITS		

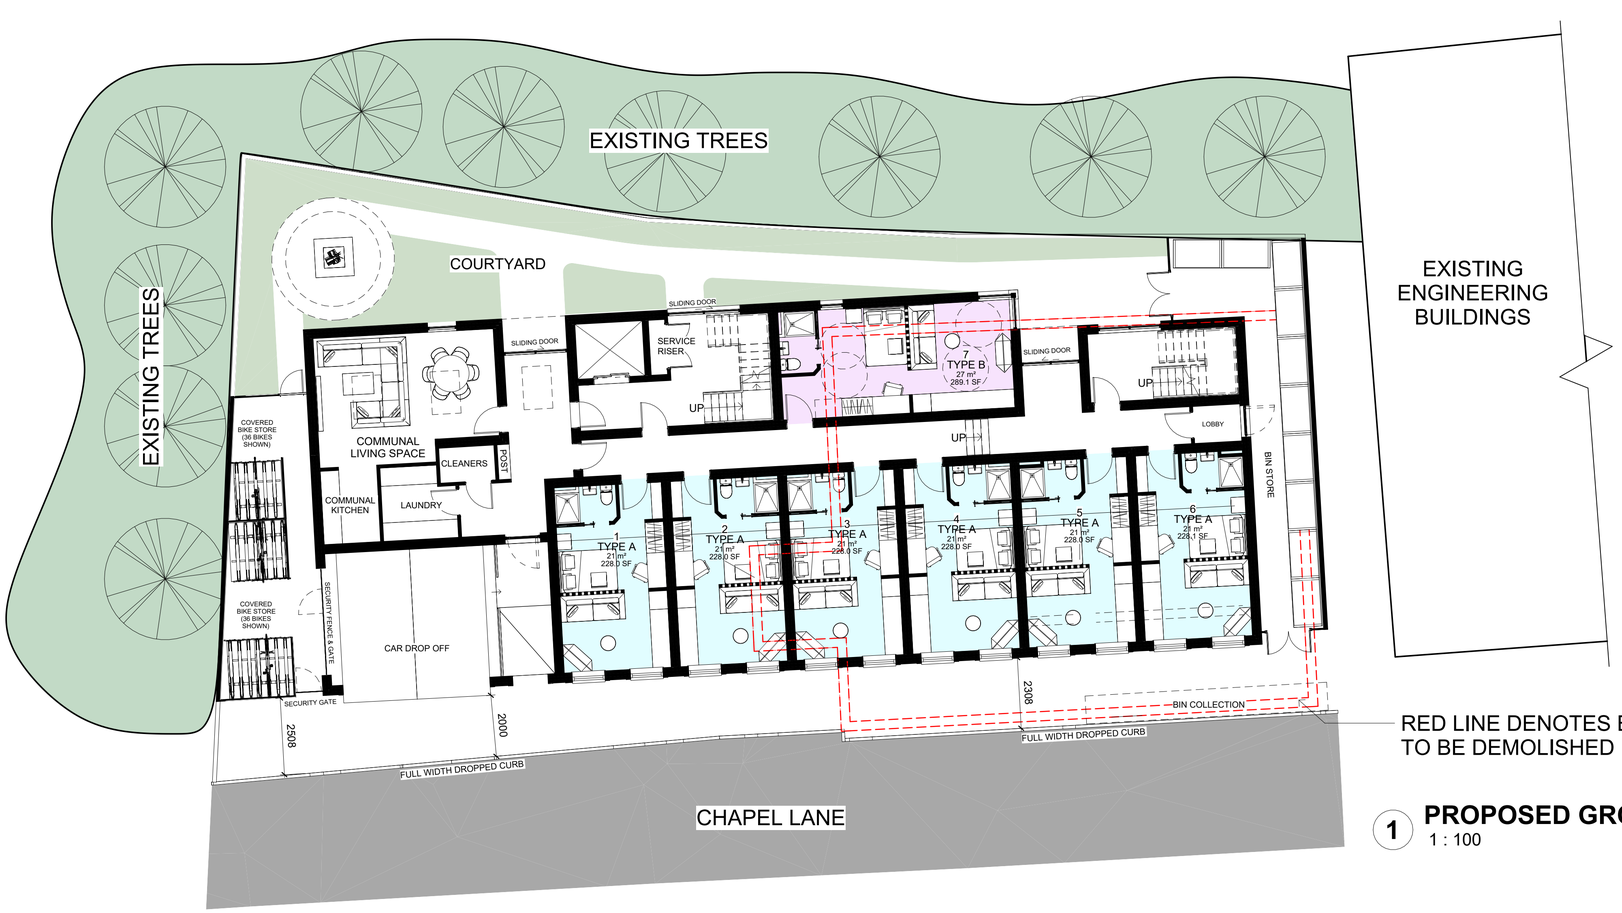

RED LINE DENOTES BUILDING TO BE DEMOLISHED

1 PROPOSED GROUND FLOOR
1 : 100

B	Amended following planning comments. Flipped building face and enlarged bin store.	HB	JC	27.08.25
A	Amended bike store and bin store areas. Adjusted layout to apartment 1 to a (type A) adjusted the key to suit. Added new entrance to the building off the bike store elevation.	AO	JC	01.04.25
rev	description	drwn	auth	date

DO NOT SCALE OFF THIS DRAWING

ACUMEN
Designers & Architects
acumenarchitects.co.uk 01484 546 000
Headrow House, Old Leeds Road, Huddersfield, Huddersfield HD1 1SG

Client: SKYLINE LTD

Project: LAND AT CHAPEL LANE, MOLDGREEN, HUDDERSFIELD

Project No	Drawing No	Rev
2917	(100)05	B

Description: PROPOSED FLOOR PLANS

Scale	Date Drawn	Drawn By	Authorised By
1 : 100 @ A1	FEB 25	HB	JC

Purpose of Issue
Planning ● Building Regs ○ Tender ○ Construction ○ Comment ○ Info ○