

HOUSE TYPE U1 - BARNSELEY ROAD, DENBY DALE




FRONT ELEVATION




R.H. SIDE ELEVATION




REAR ELEVATION

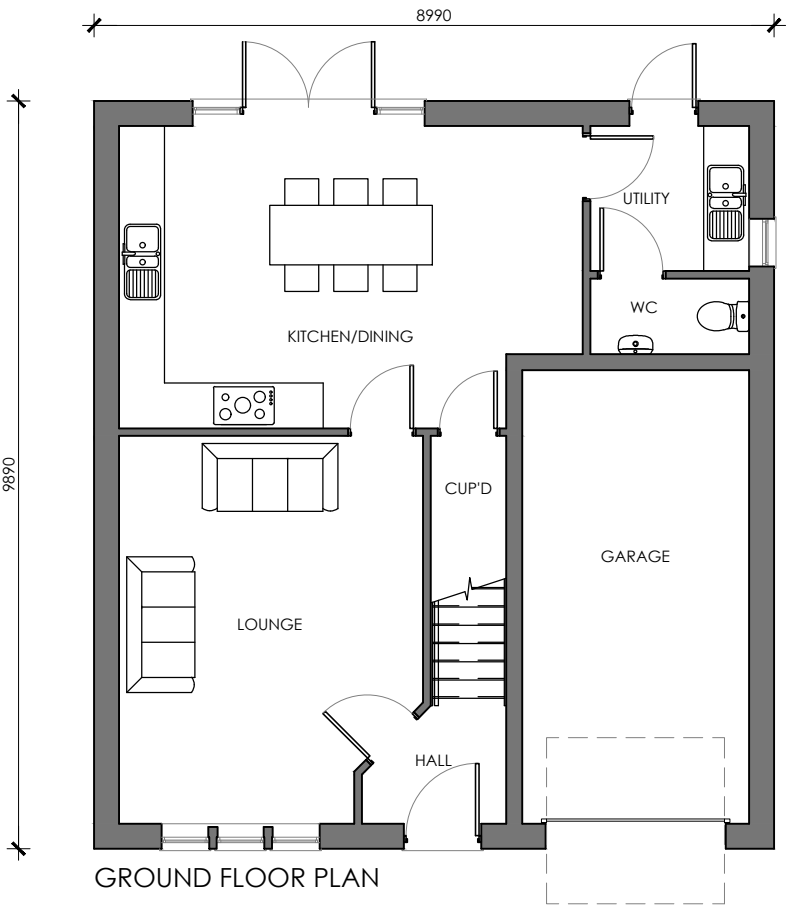

GROUND FLOOR PLAN

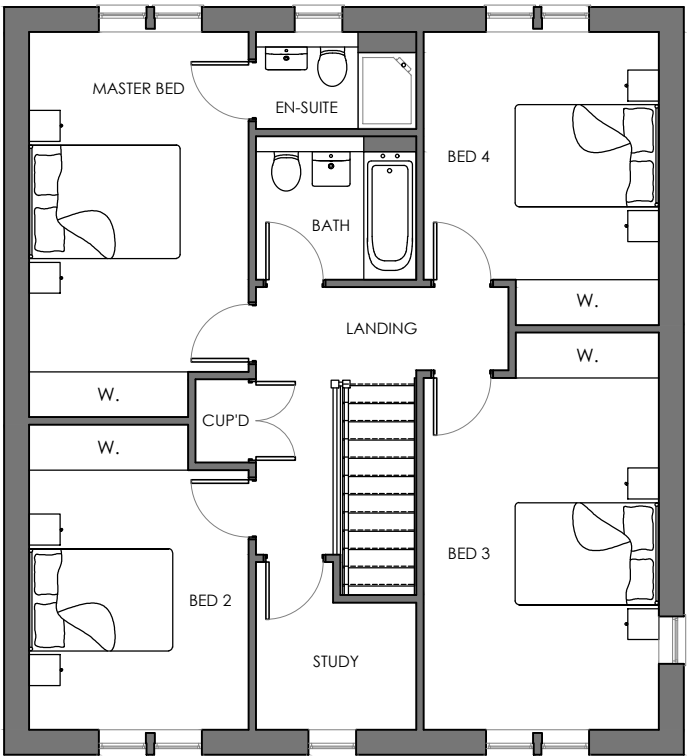

FIRST FLOOR PLAN

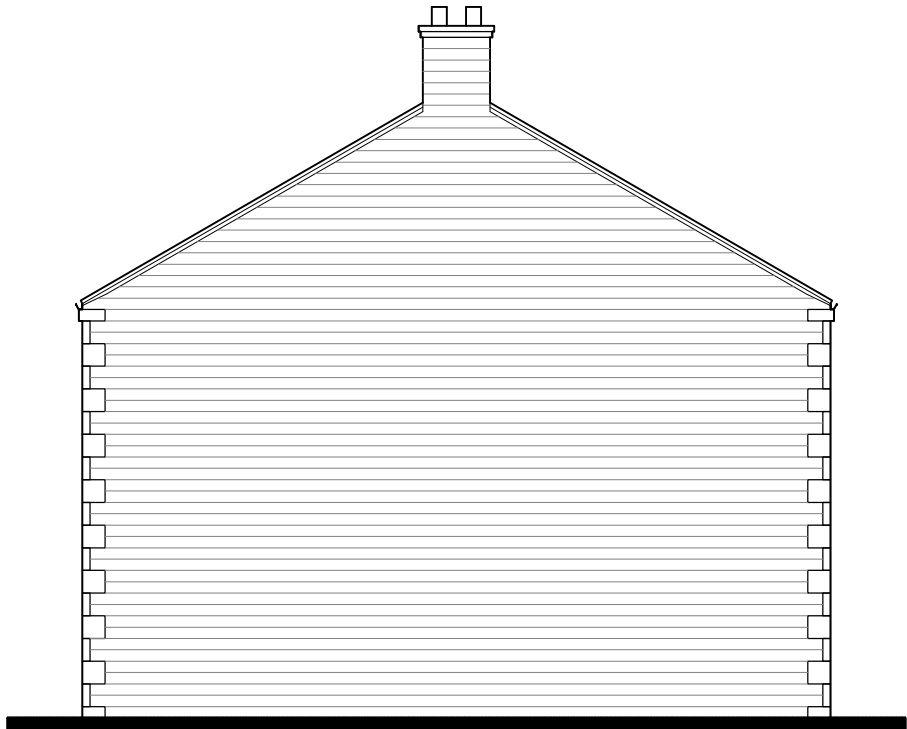

L.H. SIDE ELEVATION

REVISIONS:
A. Windows added to utility & bedroom. 24/10/24

HOUSE TYPE U1 1903-HT-U1-01A
BARNSELEY ROAD, DENBY DALE
YORKSHIRE COUNTRY PROPERTIES
SCALE:1:100@A3 - FEB 2024