



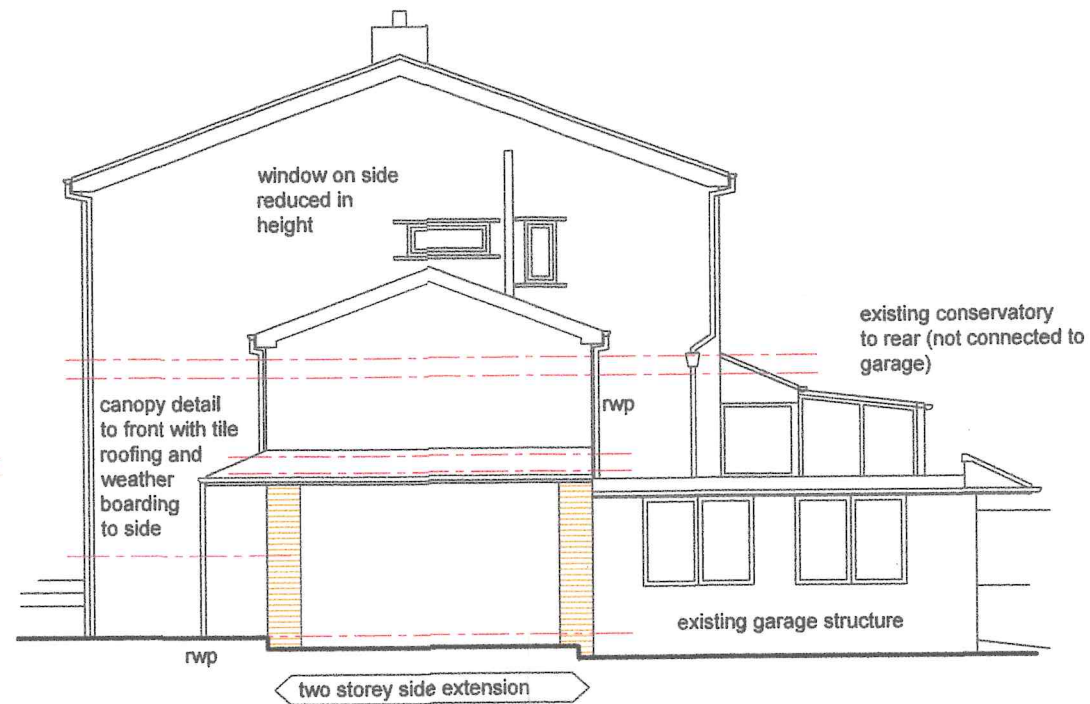


East Elevation

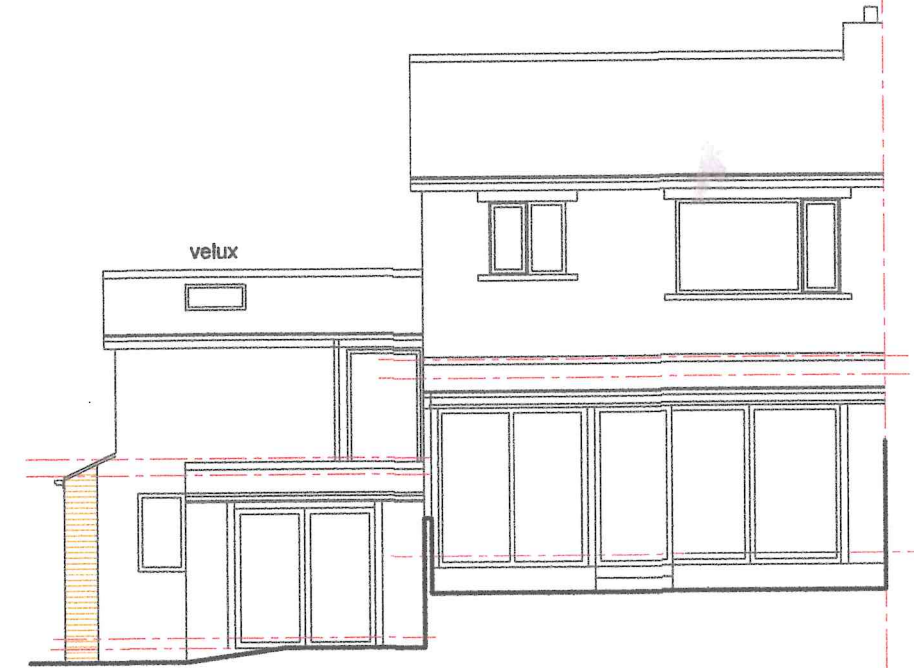

North Elevation



West Elevation

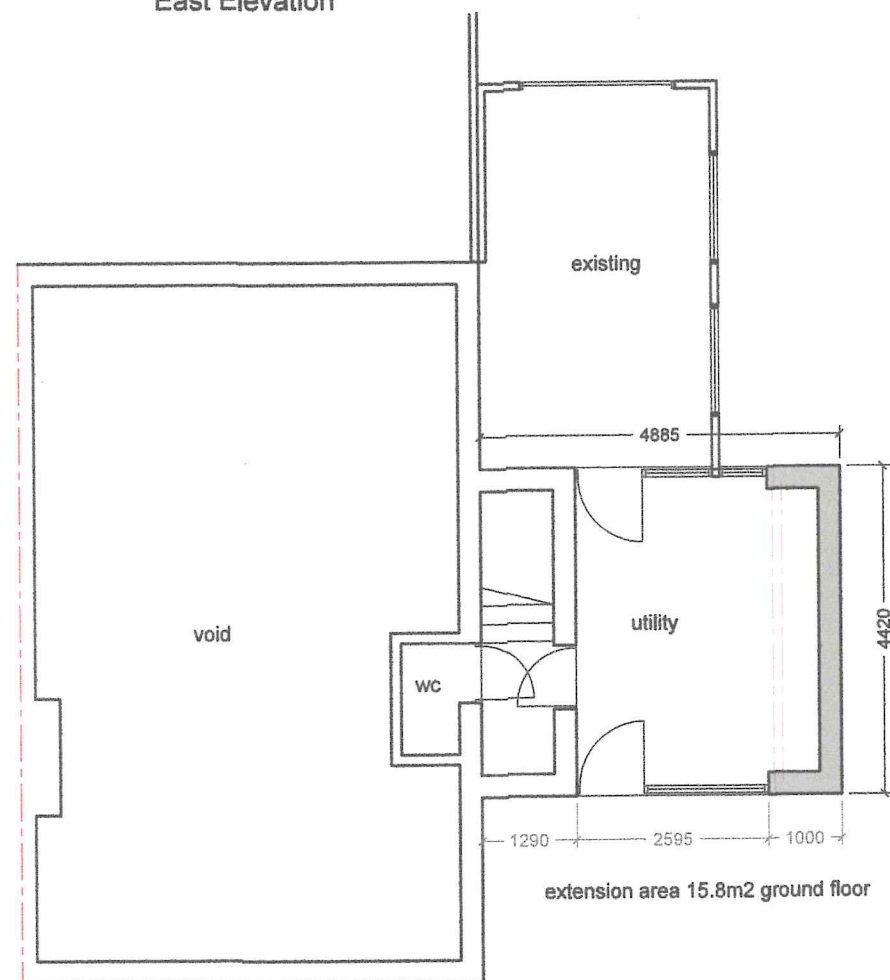

Lower Ground Floor Plan



Upper Ground Floor Plan

The two storey side extension is a reduced revision of an earlier approved planning application ref 2015 / 91388 which was an amendment to planning application ref 2011 / 90732. The applicant was advised to provide further scaled drawings to support the required changes.