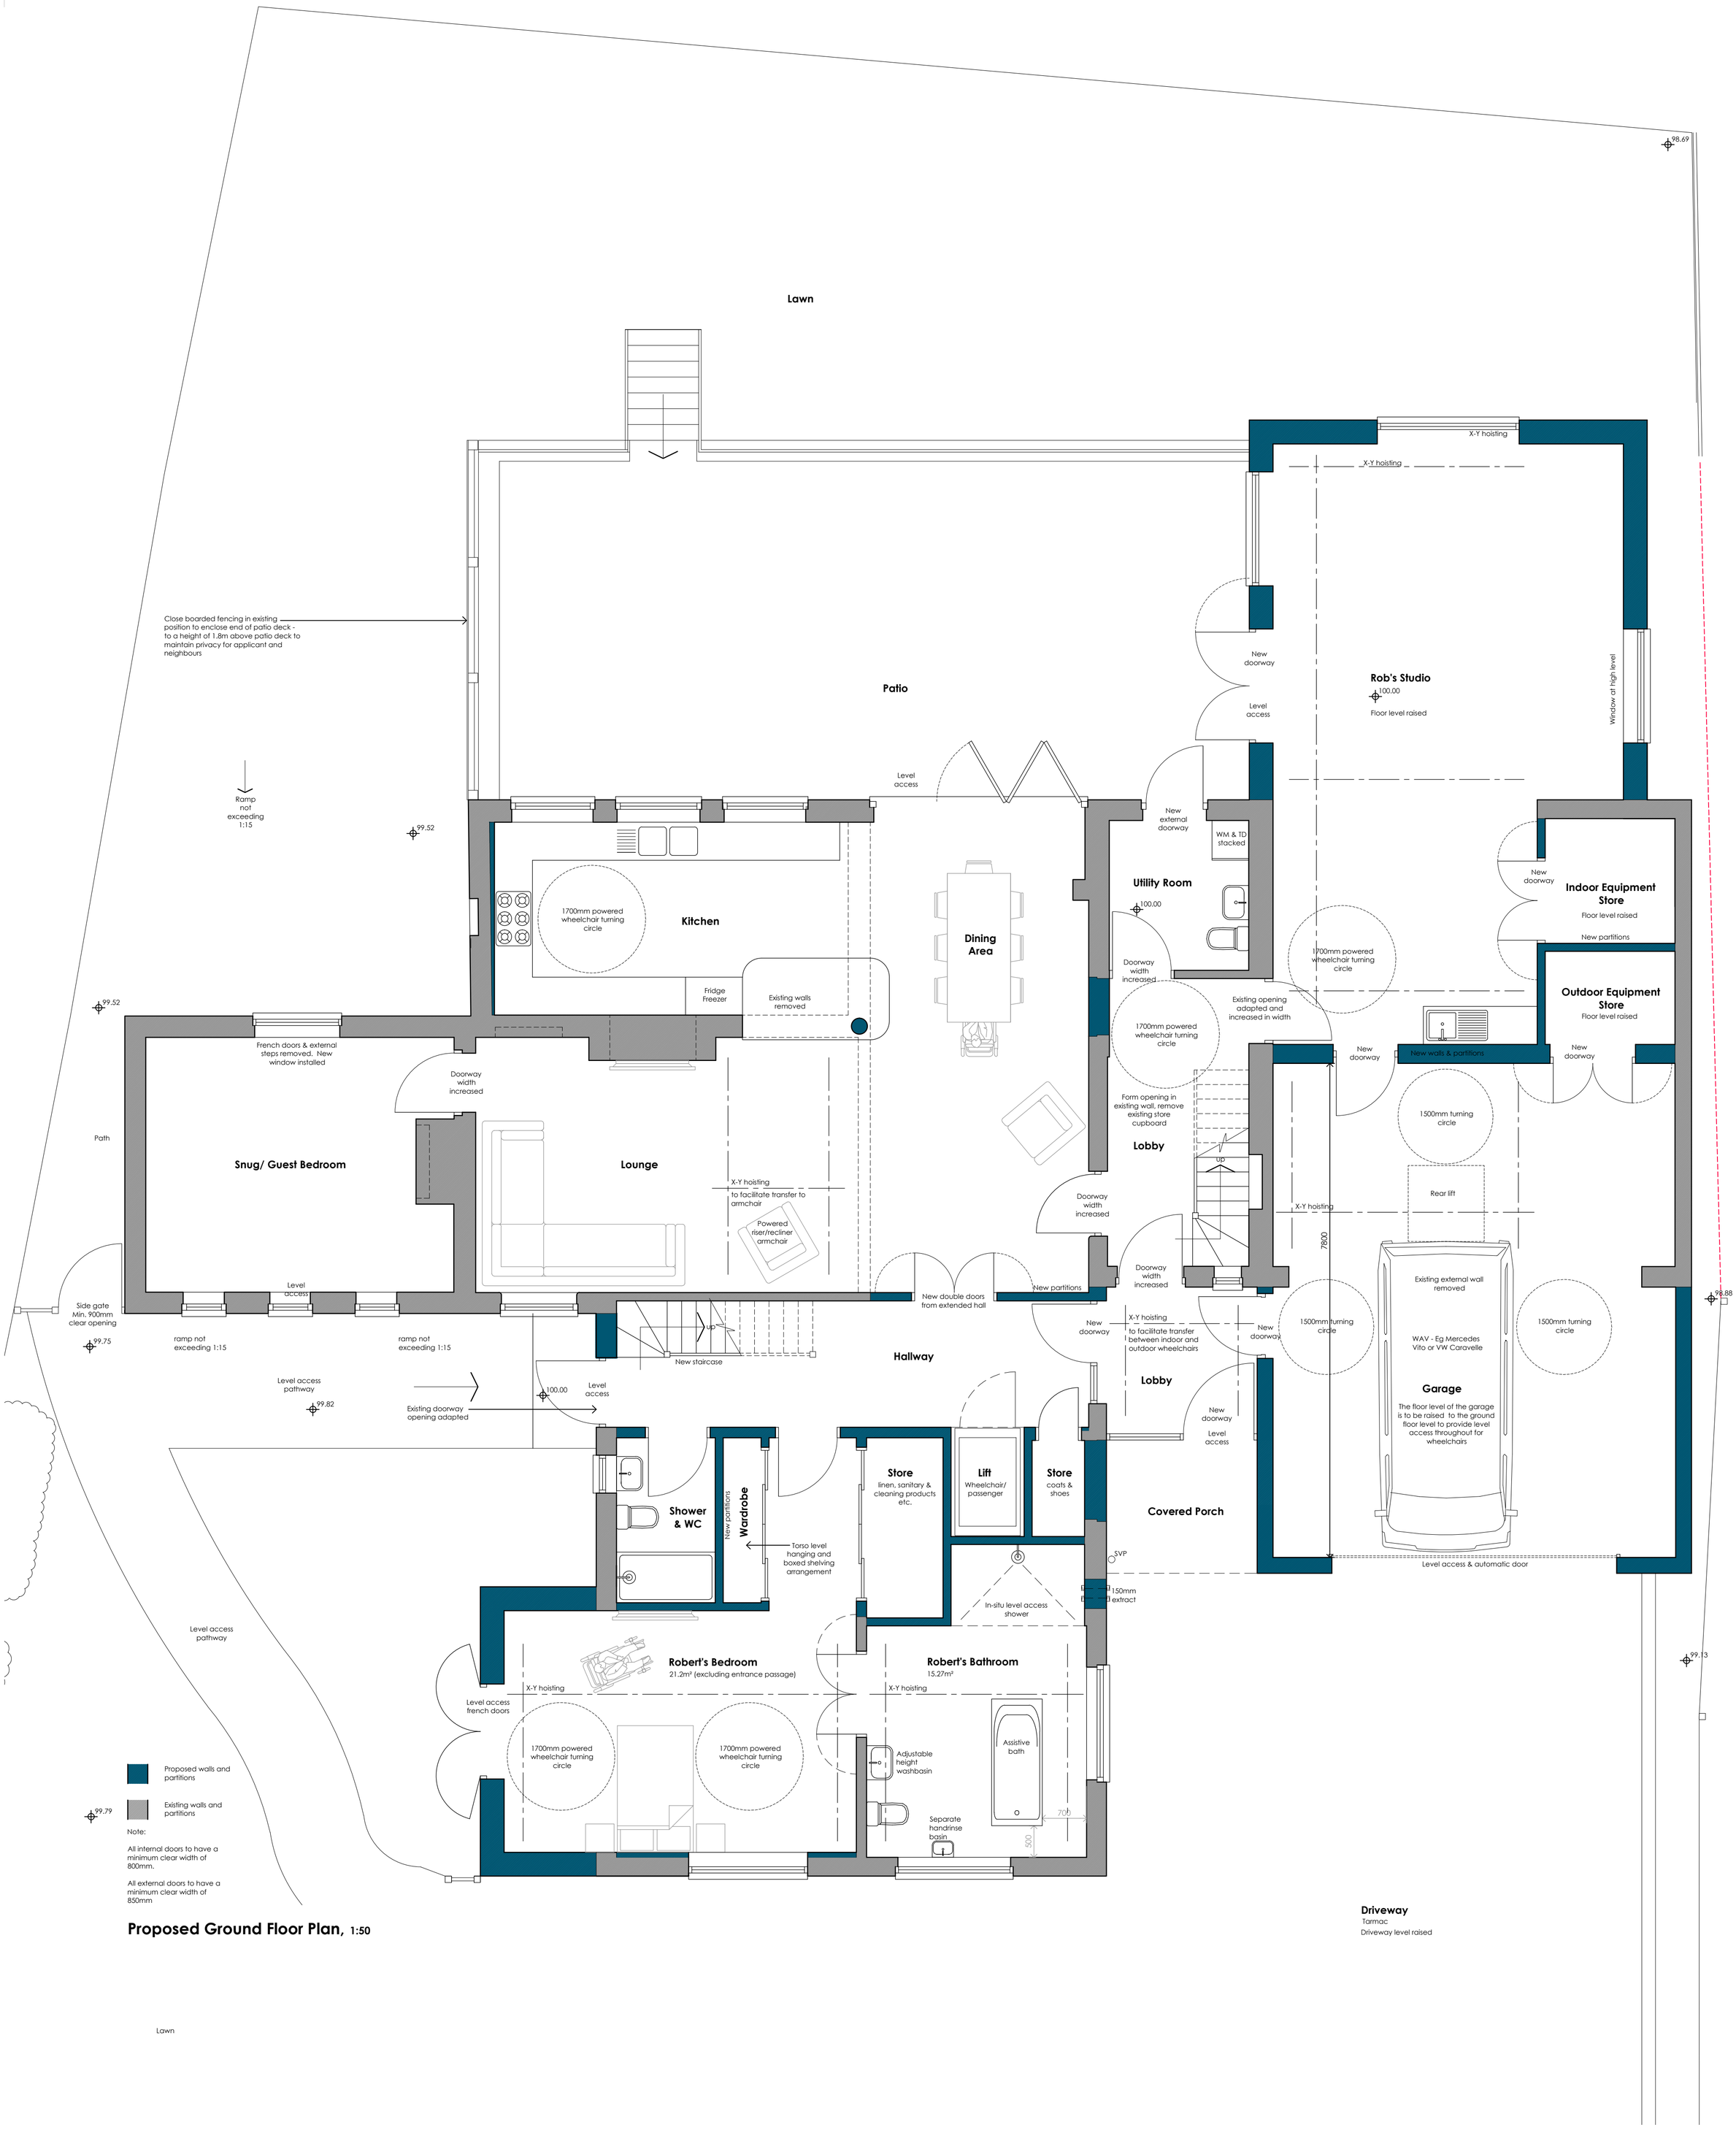

Proposed Ground Floor Plan, 1:50

0 0.25 0.75 1 2 3 4 5 6 7 8 — 1:50

1:2500 · 1:1250 · 1:500 · 1:200 · 1:100 · 1:50

Revisions :	Description :	Date :
C	Pool & pool room omitted	13.05.2024
B	Post tender revisions as client's instructions	02.05.2024
A	Revised in response to neighbour's comments	25.07.2024

HEALTH CARE DESIGN

LAW SOCIETY CHECKED 2004 EXPERT WITNESSES

33 Low Road Keswick Village Norwich Norfolk NR4 6TZ
Tel 01603 455200 Fax 01603 454343

PROJECT
86 Fixby Road, Huddersfield, HD2 2JF

DRAWING TITLE
Proposed Ground Floor Plan

CLIENT
Robert McGregor

DATE	SCALE	REF
May 2024	As noted @ A1	EP

JOB NO / DWG NO
1001-22 C