





Front Elevation




Rear Elevation

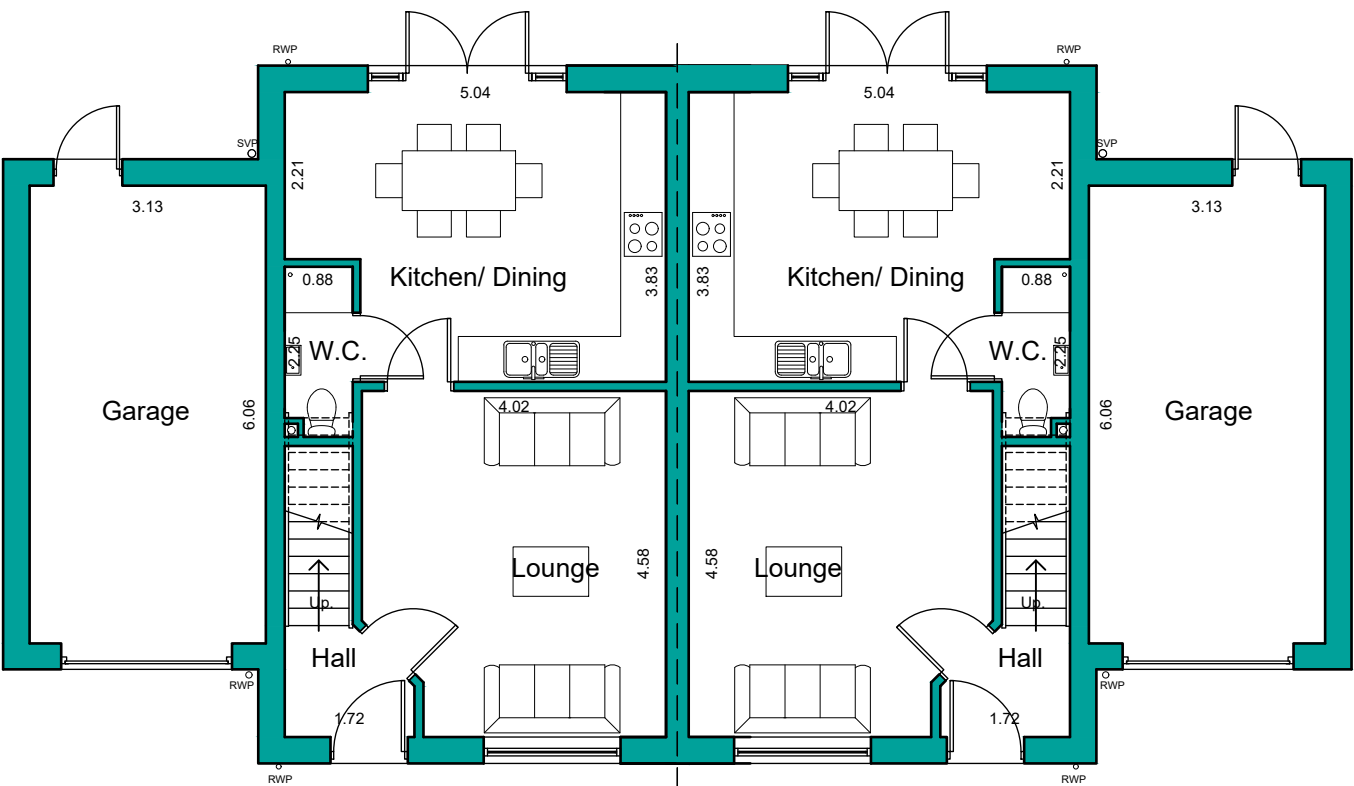


Ground Floor Plan

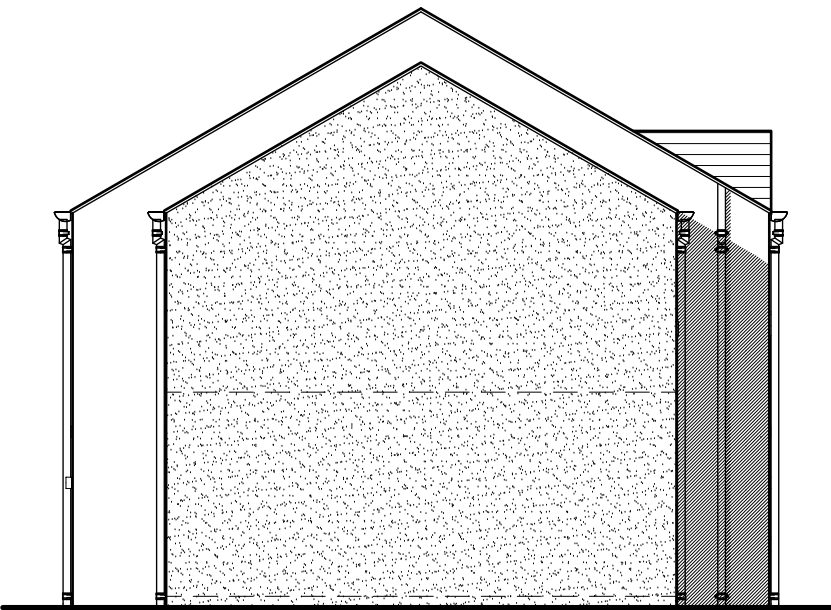


Side Elevation

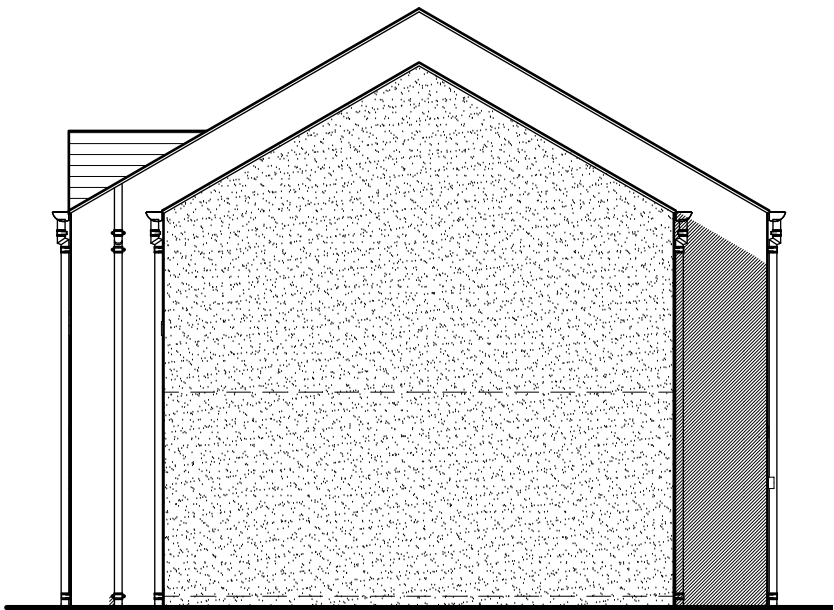

Side Elevation

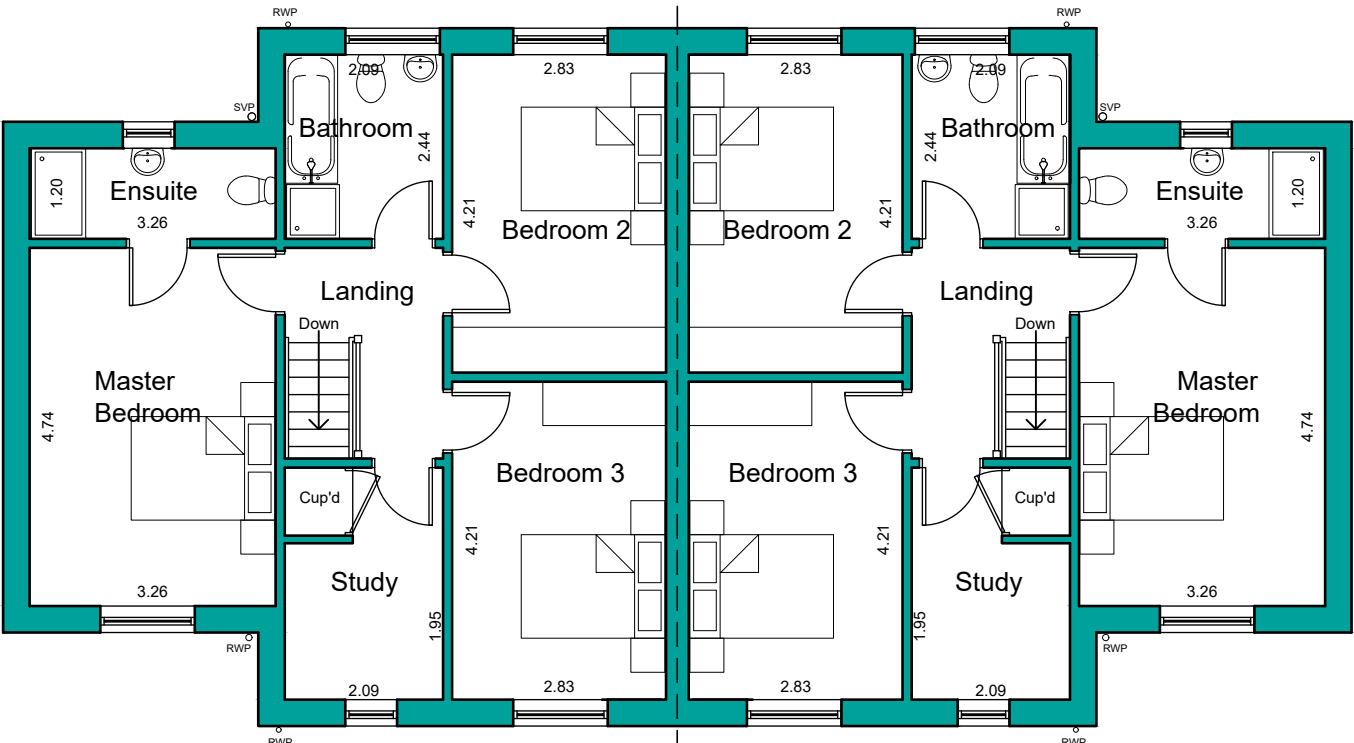

First Floor Plan

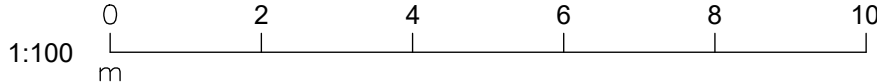

NOTES

This drawing has been prepared specifically for the purpose of obtaining Planning and or Building Regulations Approval. Its suitability for other purposes without additional supplementary details and specifications cannot be guaranteed.

All dimensions are to be checked on site, any discrepancies are to be reported to the designer before work commences. Use only figured dimensions.

All structural components shown are indicative only. Details / calculations of structural members are to be provided by the Structural Engineer.

This drawing is not to be copied or divulged to a third party without written permission.

vivly living

Heneghan ARCHITECTURE
enquiries@heneghanarchitecture.com
www.heneghanarchitecture.com

Revisions		
R01	Preliminary Issue	24.10.24
R02	Client amendments	13.11.24
R03	Client Amendments	04.03.25
R04	Client Amendments	26.06.25

Project: Residential Development	
at	Gynn Lane Honley Holmfirth
for	Vivly Living
House Type - Chestnut A Plans and Elevations Plots: 13, 14, 15, 16	

Purpose of issue: PLANNING	
Drawn	DRH
Date	June 2025
Scales	1:100 @ A2
Drawing No.	2479 - 0304 - R04