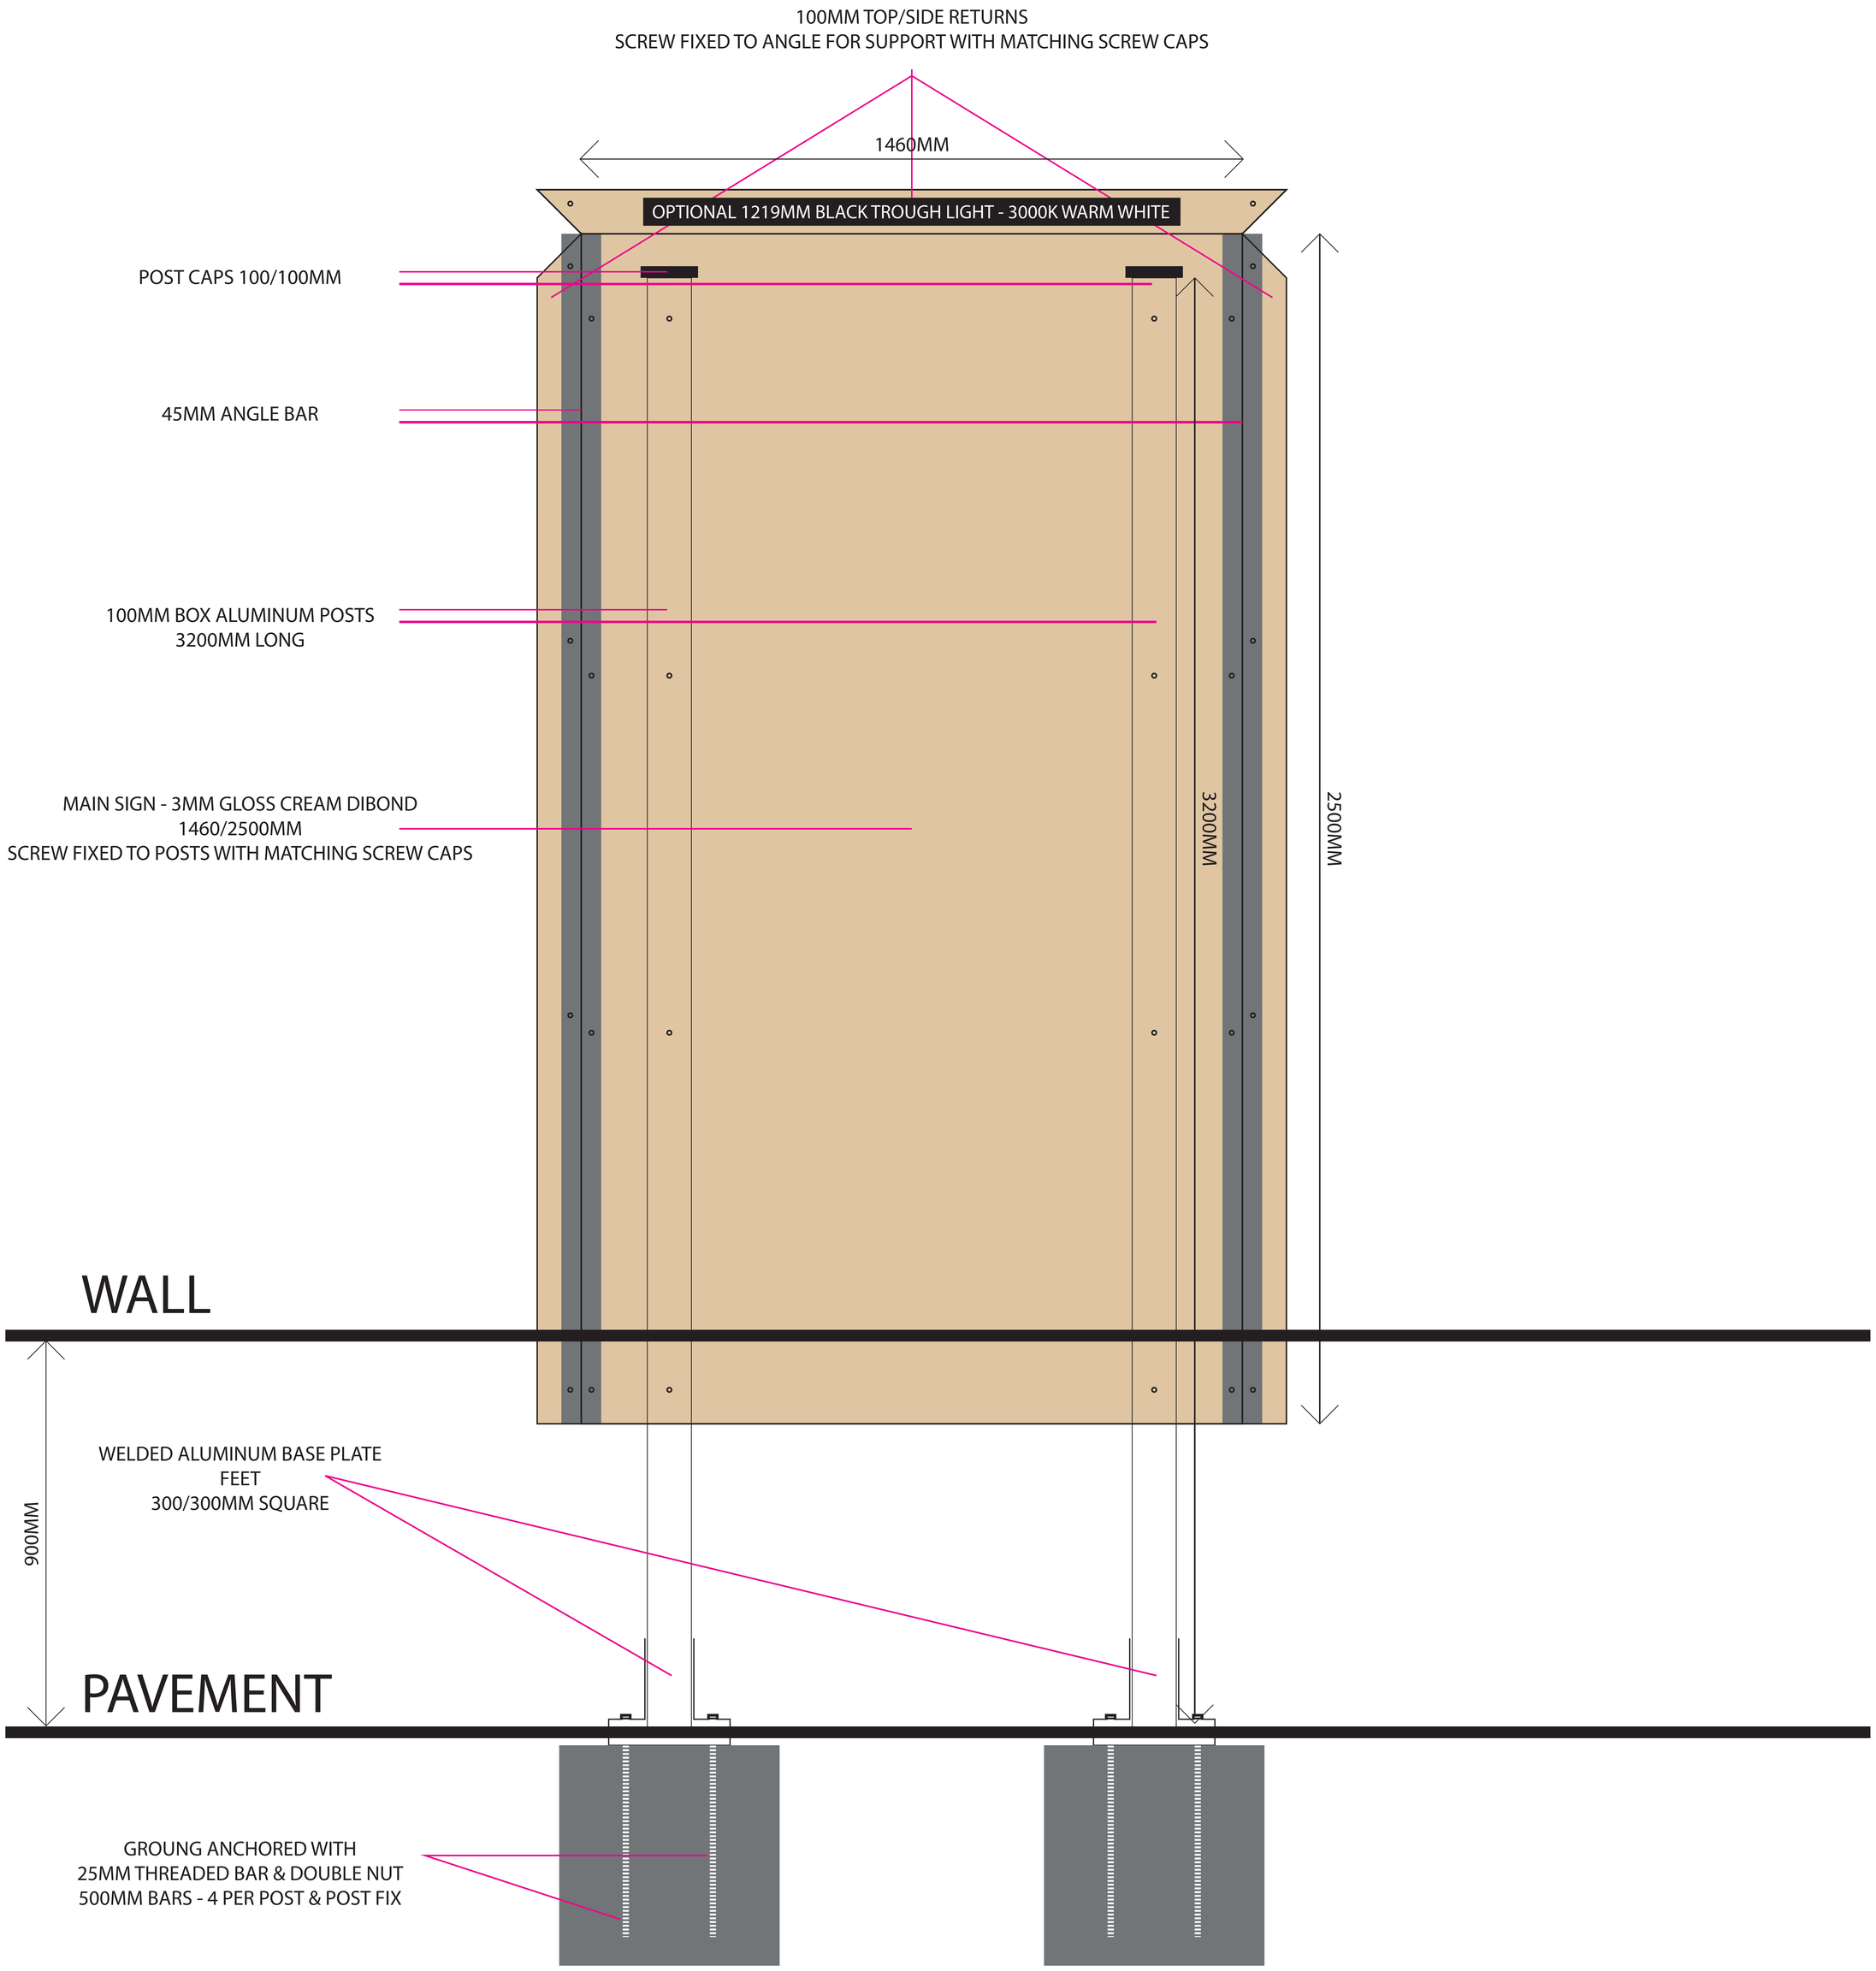
100MM TOP/SIDE RETURNS
SCREW FIXED TO ANGLE FOR SUPPORT WITH MATCHING SCREW CAPS
1460MM
OPTIONAL 1219MM BLACK TROUGH LIGHT - 3000K WARM WHITE
POST CAPS 100/100MM
45MM ANGLE BAR
100MM BOX ALUMINUM POSTS
3200MM LONG
MAIN SIGN - 3MM GLOSS CREAM DIBOND
1460/2500MM
SCREW FIXED TO POSTS WITH MATCHING SCREW CAPS
3200MM
2500MM
WALL
WELDED ALUMINUM BASE PLATE
FEET
300/300MM SQUARE
900MM
PAVEMENT
GROUNG ANCHORED WITH
25MM THREADED BAR & DOUBLE NUT
500MM BARS - 4 PER POST & POST FIX