



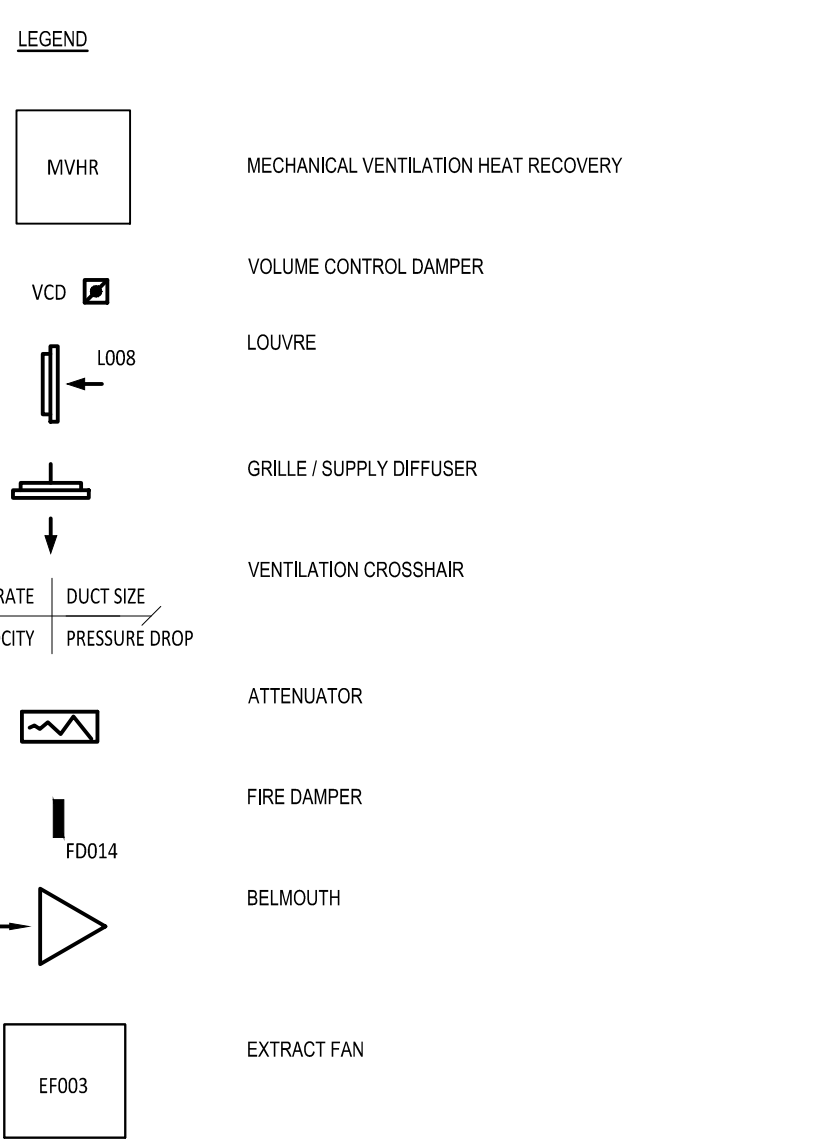

FOR APPROVAL

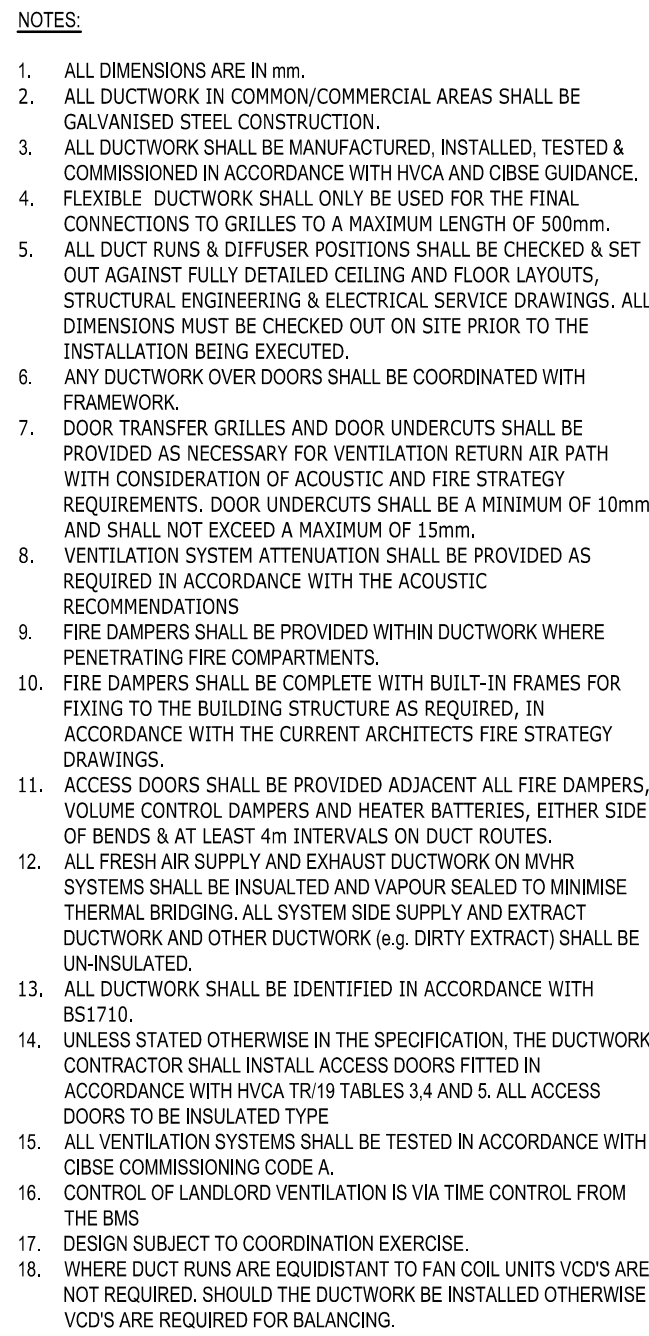

Lotherton Court, Lotherton Way, Garforth, Leeds LS25 2JY
Telephone: 01132 877411 Fax: 01132 877412 www.wheatleys.net

Client	Robertson Construction		
Architect	BBA		
Consultant	Davies Partnership		
Project	Extra Care Home		
Location	Kenmore Drive, Cleckheaton		
Title	<u>MECHANICAL SERVICES</u> Ventilation Schematic Landlord Areas		
Scale:	N.T.S	Original Size:	A0
Date:	24/01/25		
Drawn:	PR	Designed:	PR
Checked:	-		
Drawing ref:	Revisions:		
CLK-WME-XX-XX-SC-M-37-0001		PO1	

DO NOT SCALE
For intent purposes only, all dimensions to be verified.

Datum for CAD plot verification purposes only