

ROOF TILES * FITTINGS TO MATCH EXTG.
RAINWATER GOODS FASCIA * SOFFIT
TO MATCH EXTG.
FACING BRICK TO MATCH EXTG.
UPVC WINDOWS TO MATCH EXTG.

HIP TO GABLE * REAR DORMER
APPROVED 2025/90559

6 CM LARGE REAR EXTENSION
APPROVED 2025/90560




SIDE 1:100


REAR 1:100

SIDE 1:100


FRONT 1:100

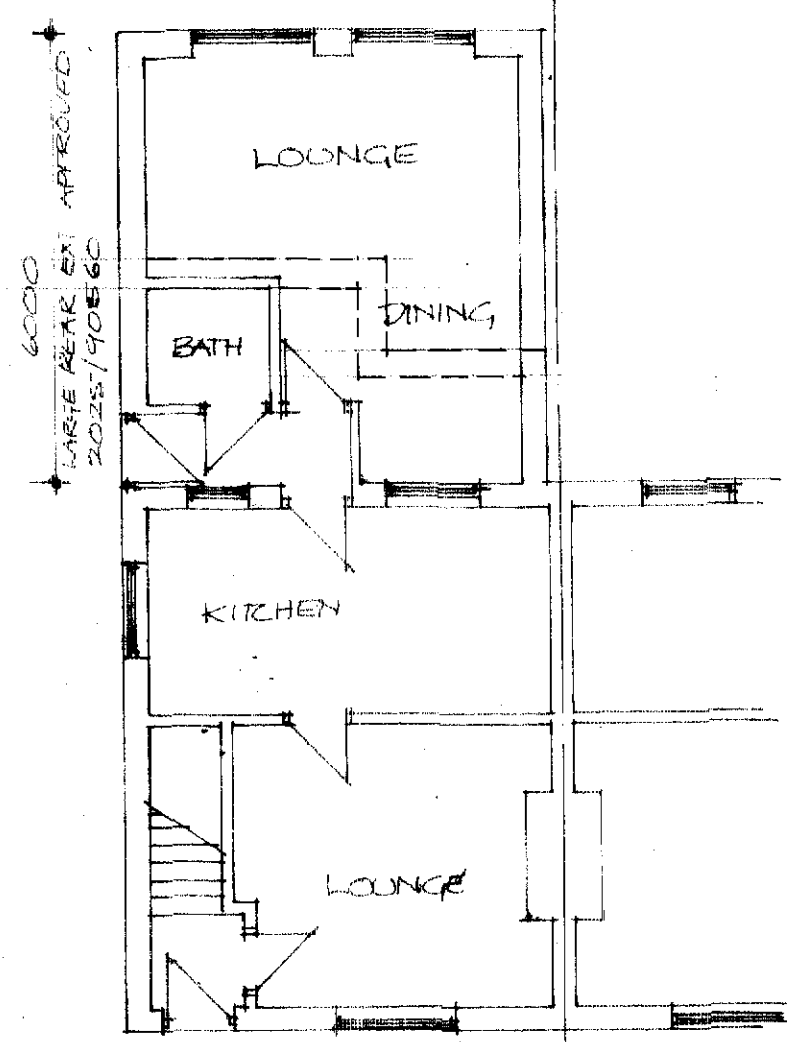


GROUND 1:100

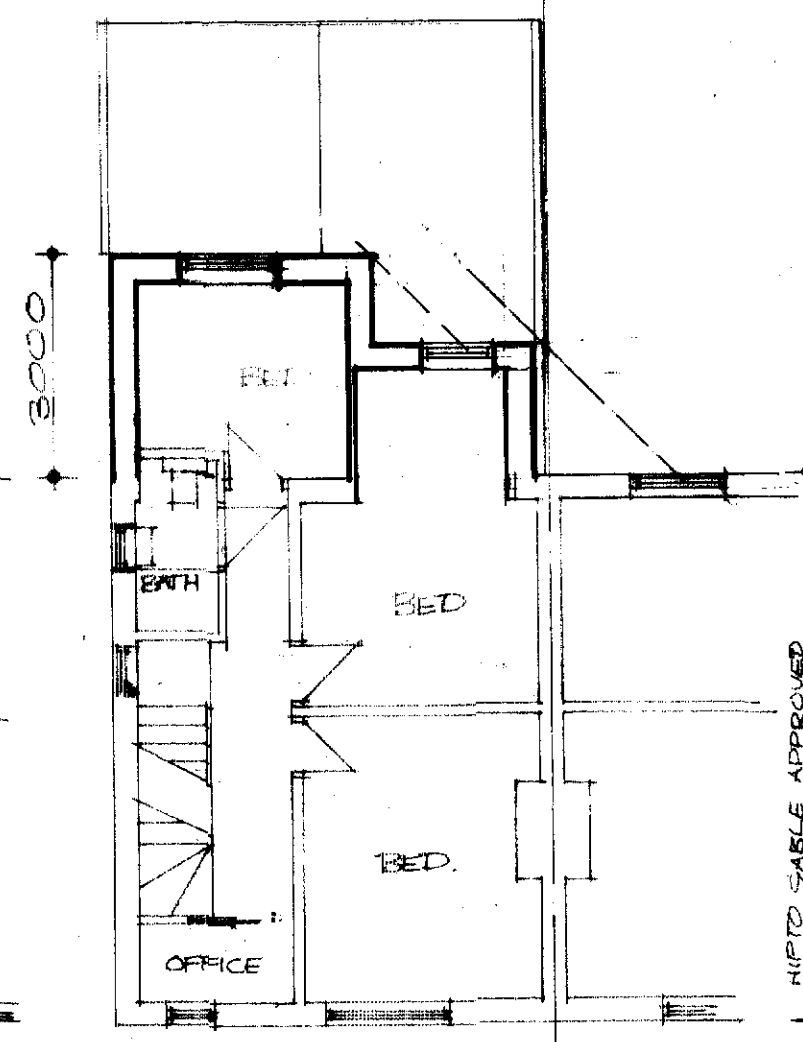

FIRST 1:100

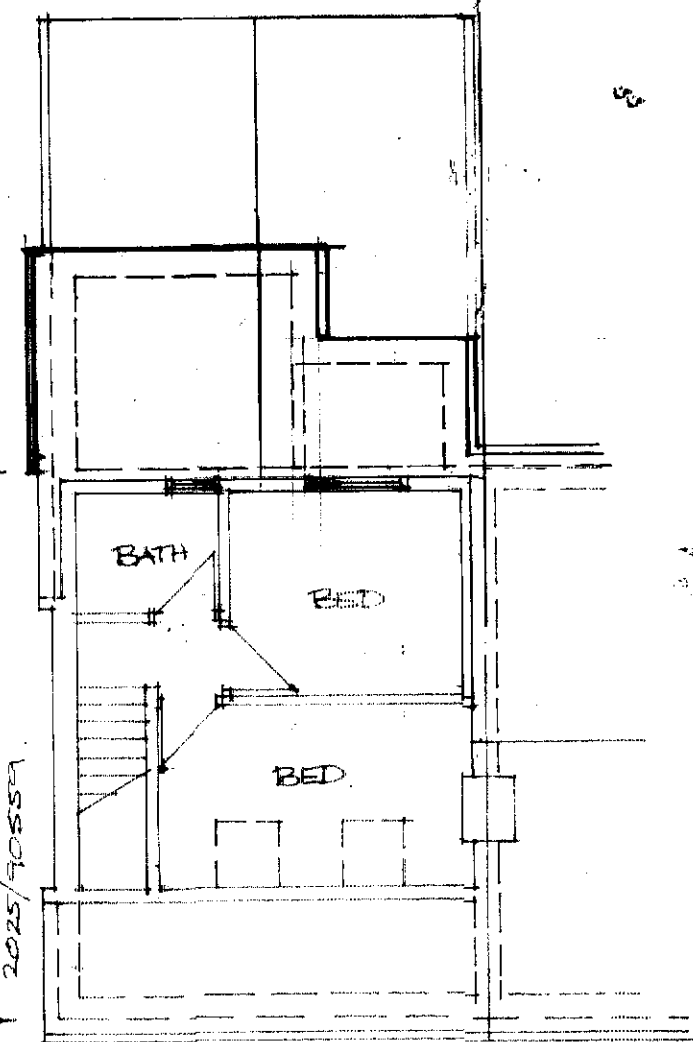

LOFT 1:100

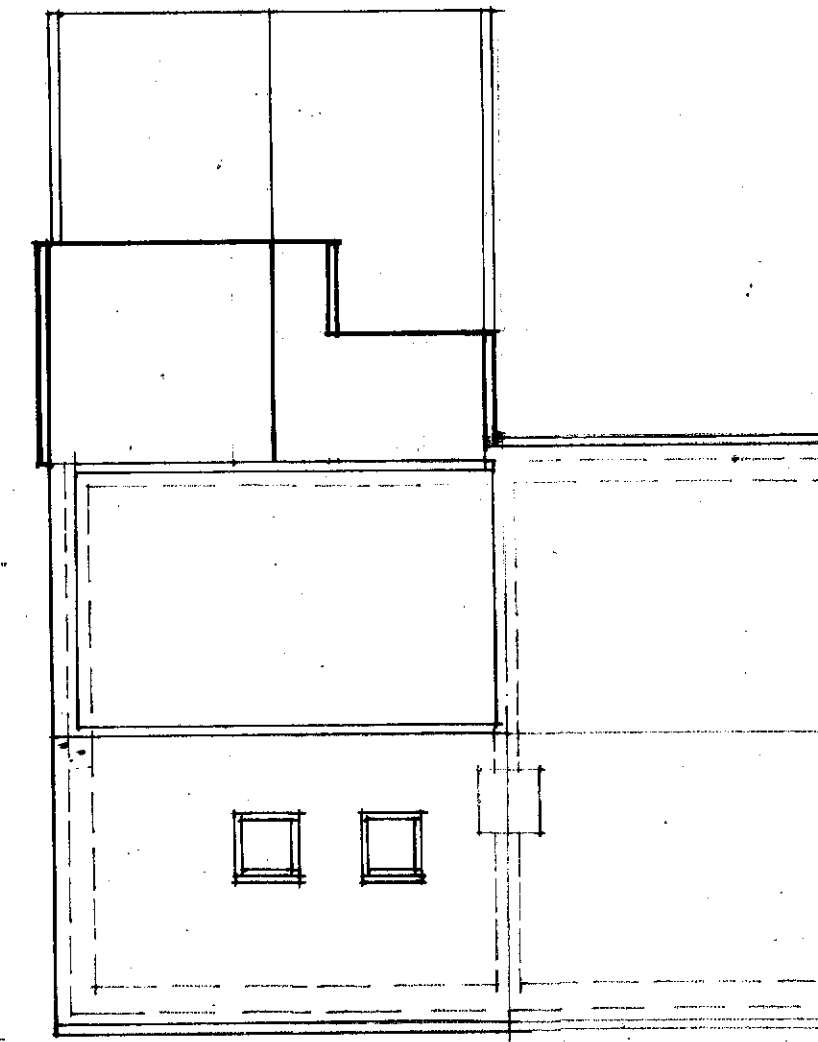

ROOF 1:100