


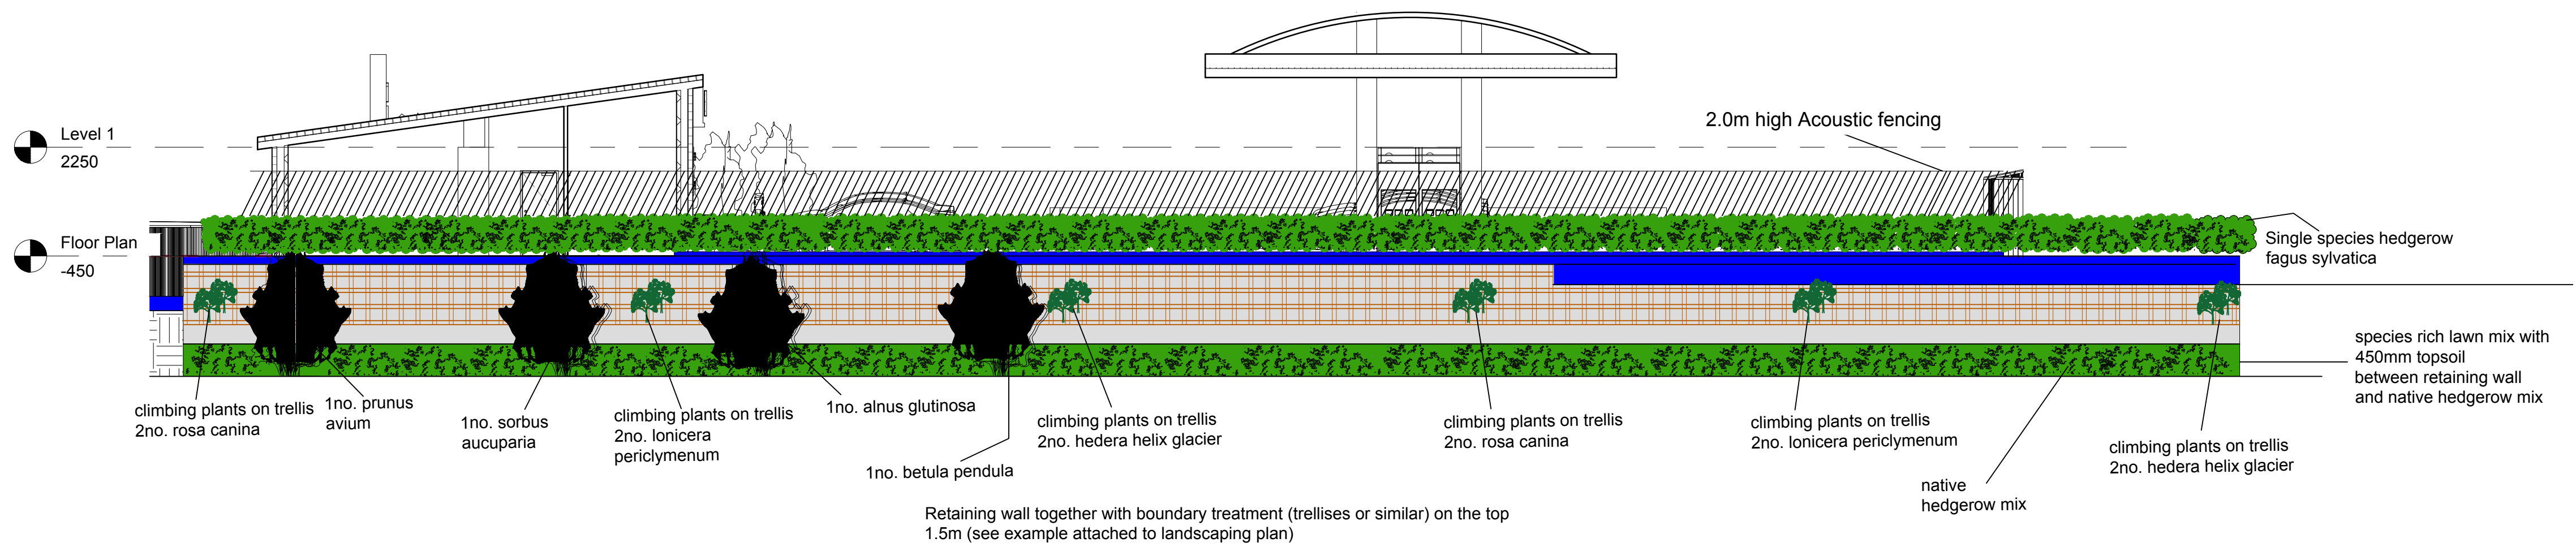

3 Context Section A-C
1 : 100