




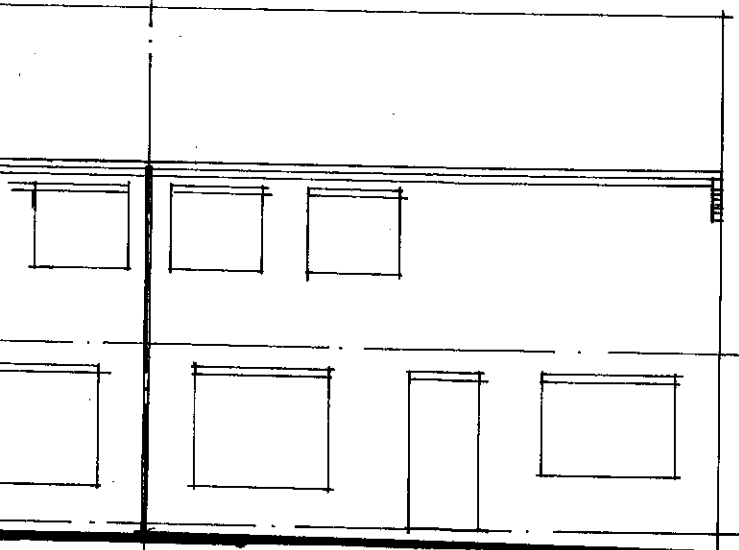


FRONT 1:100

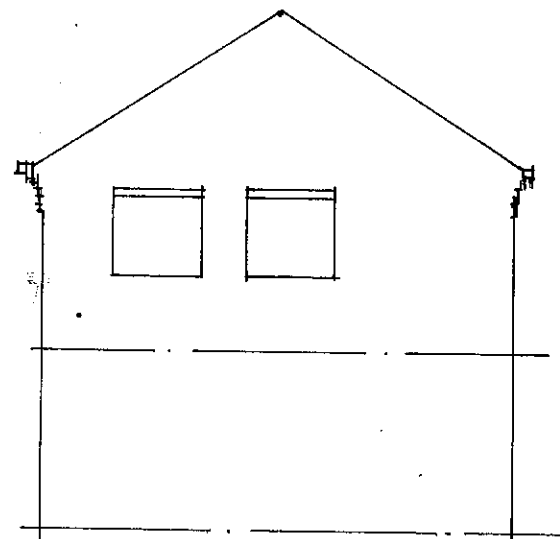


SIDE 1:100

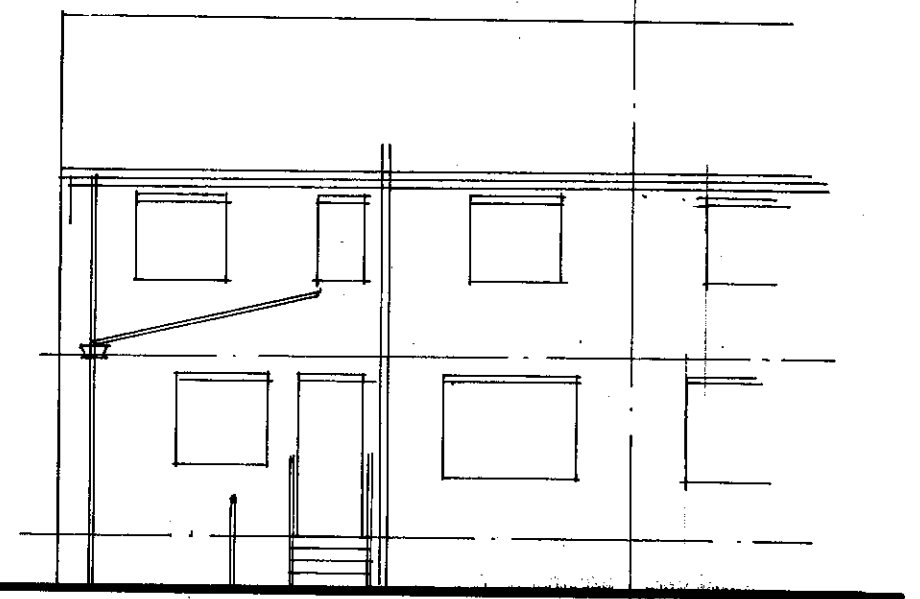


REAR 1:100

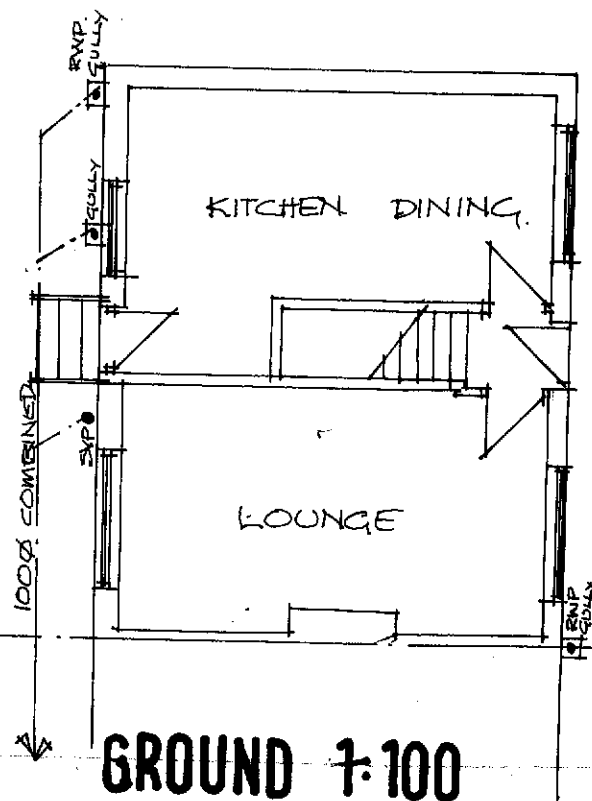


GROUND 1:100

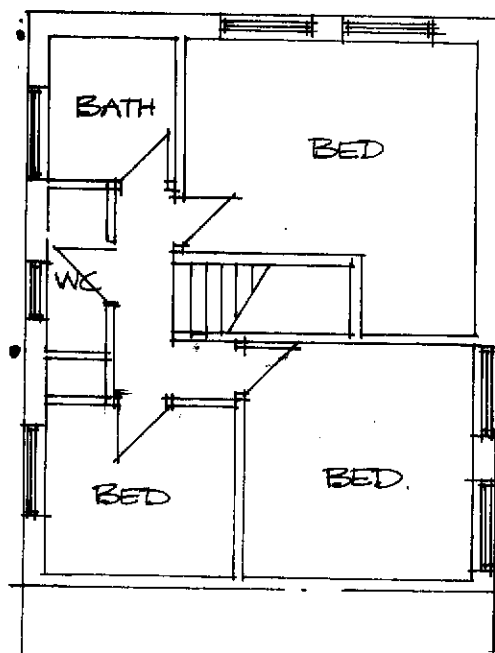

FIRST 1:100

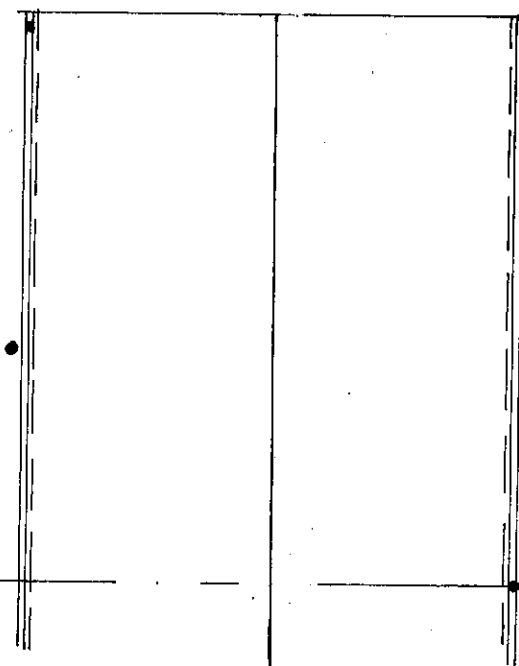

ROOF 1:100

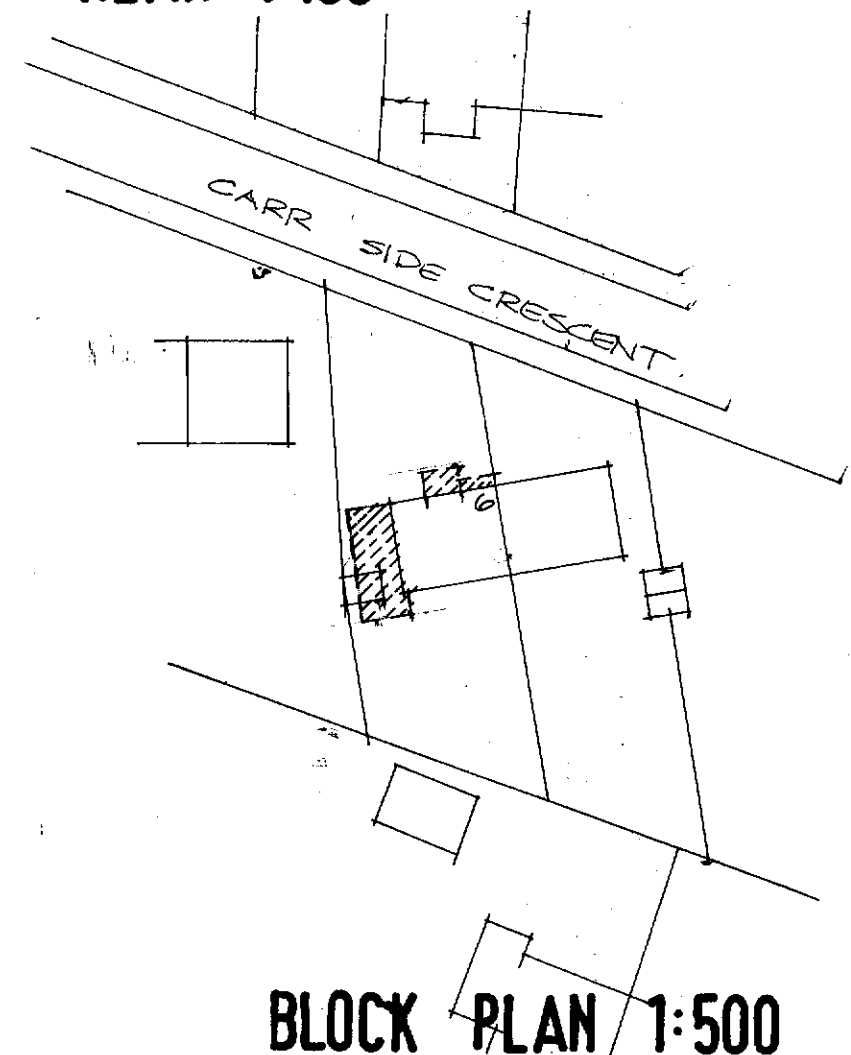

BLOCK PLAN 1:500

FRONT & SIDE SINGLE STOREY EXTENSIONS TO
6 CARR SIDE CRESCENT BATLEY
EX DETAILS
6CSCB/01