



1. Proposed GA Plan (BH)
SCALE - 1 : 100@A1

1:100 Scale 0 1m 2m 5m 10m

Legend

- Site Boundaries

Existing Tactile Paving

Existing Grass Areas

Existing Balustrade

Existing Buildings

Existing Canal

Existing Overhang
- Existing Cobbles

Existing Ancheson Glover Plaza Paving Block

Listed Stone Wall

Existing Seating

Existing Lighting

Existing Granite Blockwork
- Retaining Wall Specification TBC: 2 Options - Granite Blocks or Gabion Baskets.

Proposed Stainless Steel Tubular Balustrade and Handrail to match Existing

Proposed Shrub Planting - 58m²

Proposed Sunny Wildflower Mix - 66m²

Proposed Semi-Shade Wildflower Mix - 262m²
- Proposed Gravel - 6.3m²

Proposed Golpa Gravel: to create safe maintenance strip. - 37m²

Proposed Topography/ Contours

5 x Proposed Trees


Proposed Rocks
- Proposed Levels

Existing Levels - Not Proposed to Change

Existing Fire Doors

Existing Vehicular barrier/ Emergency and maintenance vehical gate

Key Plan

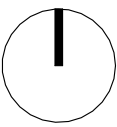

GSSarchitecture
KETTERING | GLOUCESTER | HARROGATE | LEEDS | MILTON KEYNES | NEWCASTLE

Project Title: Campus Landscaping Schemes			
Client: University of Huddersfield			
Drawing Title: Proposed GA Plan (BH)			
Drawn By: AMG	Checked By: CJPW	Scale @A1: 1 : 100	Date: 06/12/2024
Status: Preliminary Issue			File No: UNI049H
Drawg No: (00)100			Rev: P04

P04	06.05.25	AMG	CJPW	Maintance strip key wording updated.
P03	10.02.25	AMG	CJPW	Planning Issue. For Design Team Comments.
P02	27.01.25	AMG	CJPW	Changes made to retaining wall arrangement and proposed levels, to align with product options and maintenance access.
P01	19.12.24	AMG	CJPW	Preliminary Issue. Co-ordination with Planting Strategy

Rev	Date	Drn	Chk	Description
-----	------	-----	-----	-------------

This drawing is purely for discussion purposes only. It is not to be taken as a proposal for construction detailing, and instead it is primarily intended to convey the overall spatial layout of the building or parts of it. Please refer to the developed production information drawings for detail, construction and measurement purposes. Do not scale from this drawing for construction or acquisition purposes. Responsibility is not accepted for errors made by others in scaling from this drawing. All construction information must be taken from figured dimensions only. All dimensions and levels must be checked on site and discrepancies between drawings and specification must be reported to GSSArchitecture. © Copyright GSSArchitecture. Ordnance Survey © Crown Copyright 2024. All rights reserved. Licence number GSS 100017356. Map Data Copyright 2024 Google. Registered Office: 35 Headlands, Kettering, Northants, NN15 7ES. Tel: 01536 513 165. Email: studio@gssarchitecture.com