
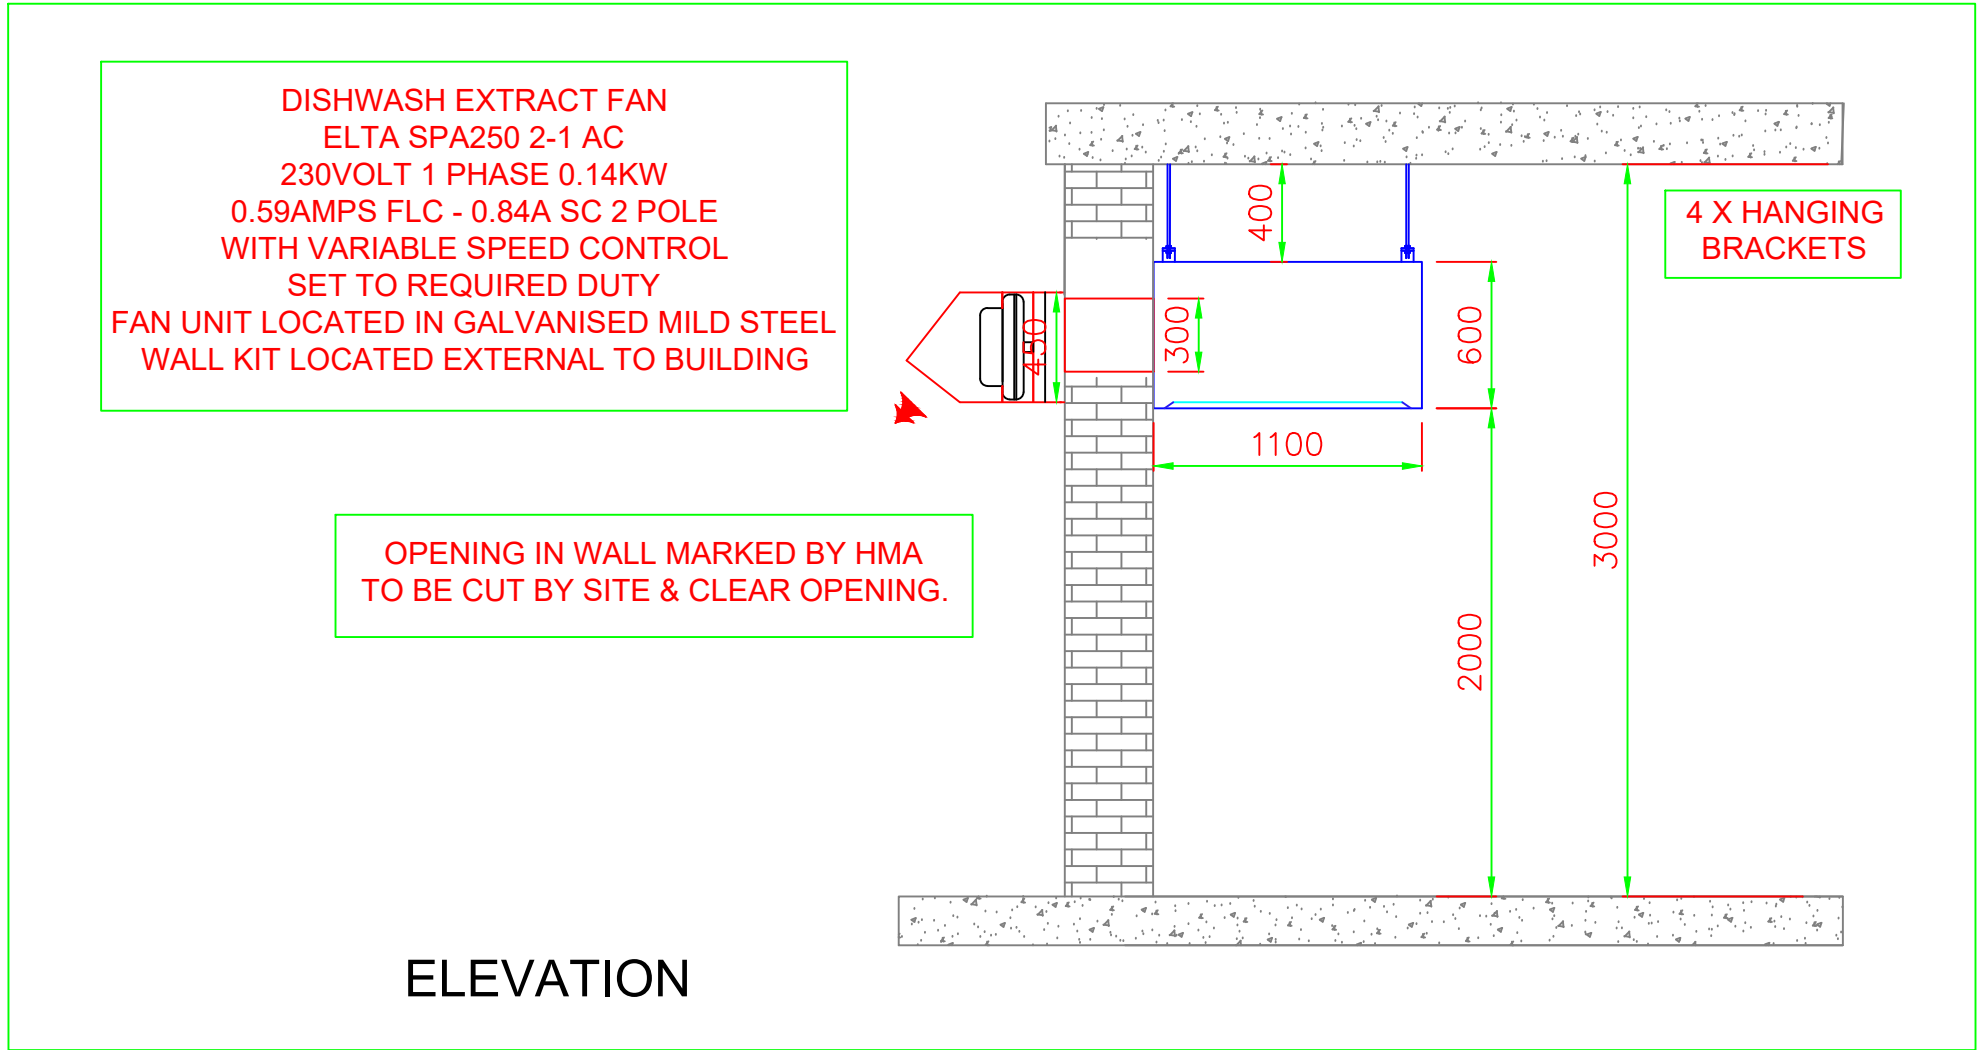


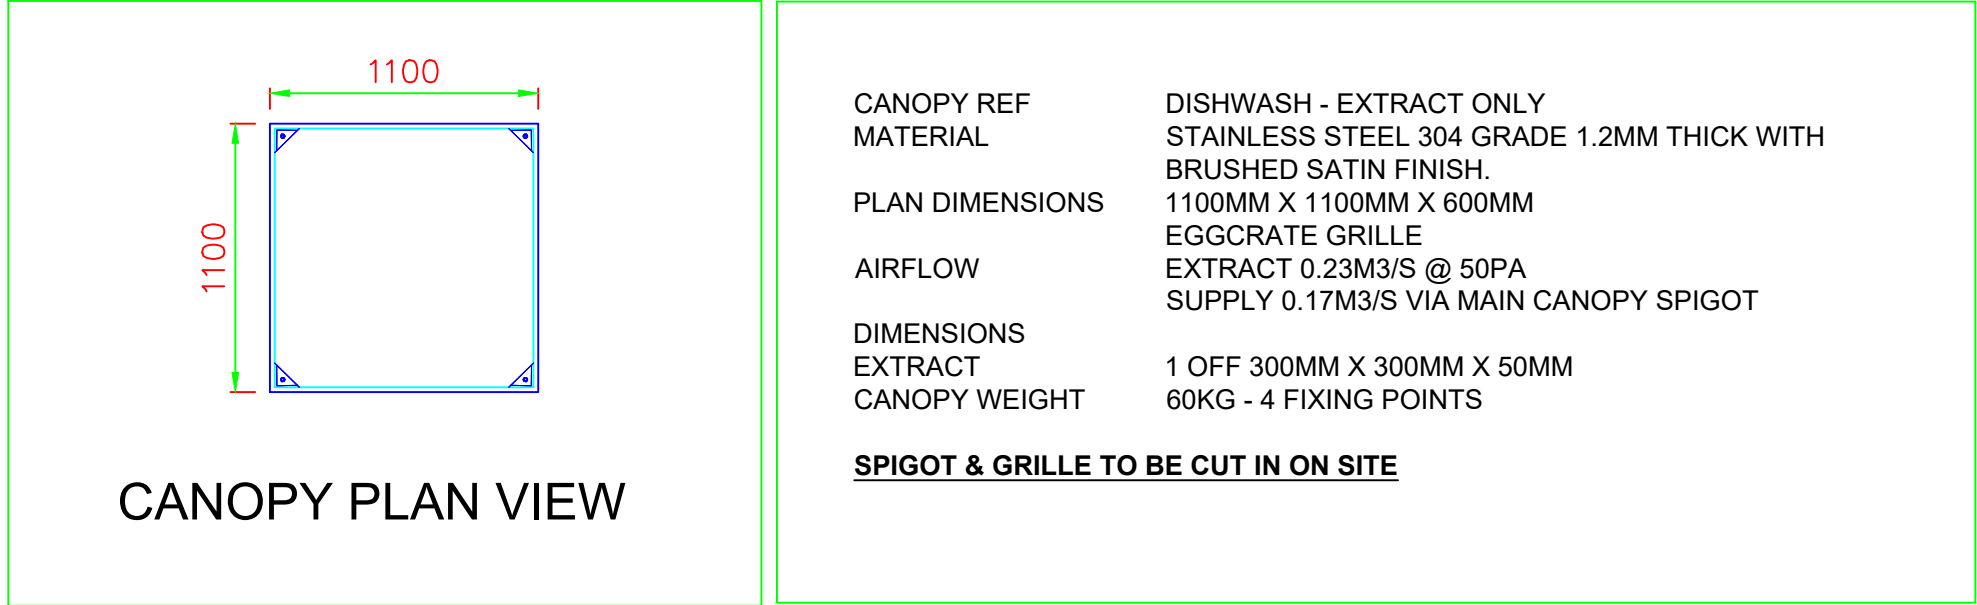

DRAWING NOTES

MATERIALS
CANOPIES MANUFACTURED FROM STAINLESS
STEEL 304 GRADE AND 1.2MM THICK UNLESS
STATED OTHERWISE. ALL STAINLESS COMPLETE
WITH SATIN POLISHED FINISH DP2 FINISH.

FILTRATION
NO ALLOWANCE - EGGCRATE GRILLE

LIGHTING
NO ALLOWANCE

PROTECTION
CANOPIES & SDU'S SHALL BE SUPPLIED TO SITE
COMPLETE WITH PVC PROTECTION TO STAINLESS
AND NO ALLOWANCE HAS BEEN MADE TO REMOVE
PVC FILM UNLESS STATED OTHERWISE.
NO ALLOWANCE FOR ADDITIONAL PROTECTION TO
CANOPIES/SDU UNLESS QUOTED.
NO ALLOWANCE FOR PROTECTION TO FINISHED
FLOORS FOR DURATION OF WORKS.

INFILLS & MAKING GOOD
NO ALLOWANCE FOR MAKING GOOD TO OTHER
TRADES AND ALL INFILL PANELS/TRIMS ARE
EXCLUDED UNLESS NOTED ON DRAWING.

INSTALLATION
CLEAR ACCESS TO THE SLAB IS REQUIRED TO
ALLOW THE INSTALLATION OF SECURE FIXINGS
FOR THE CANOPY.

GAS INTERLOCKING
N/A

FIRE SUPPRESSION
EXCLUDED

DUCTWORK FANS & CONTROLS
INCLUDED AS INDICATED

FANS
ELTA SPA 2 POLE SINGLE PHASE

SUPPLY FILTRATION
N/A

HEATING
N/A

ELECTRICAL WIRING
HMA TO PROVIDE WIRING SCHEMATIC FOR SITE
ELECTRICAL CONTRACTOR TO INSTALL FIELD
WIRING.
ALL FINAL CONNECTIONS TO HMA EQUIPMENT BY
HMA.

OPENINGS
OPENING IN SIDE WALL TO BE AGREED ON SITE.
OPENING TO BE MARKED BY HMA AND FORMED
AND WEATHERED BY BUILDER.

AIRFLOW SIZING OR PLANT & DUCT
AIRFLOW CALCULATION HAS BEEN CALCULATED
ON MCE DRAWING (SEE EXTRACT FROM DRAWING)
ANY CHANGES IN CATERING EQUIPMENT AND
DIMENSIONS WILL ALTER THE AIRFLOWS. DUCT
SIZE AND POSSIBLE ODOUR / NOISE CONTROL
MEASURES.

ATTENUATION
NO ALLOWANCE

DESIGN - SUBJECT TO SITE SURVEY

THIS DRAWING IS THE PROPERTY OF HMA
VENTILATION SERVICES. IT MUST NOT BE USED OR
AMENDED WITHOUT THE EXPRESS WRITTEN
PERMISSION/ CONSENT OF HMA VENTILATION
SERVICES LTD.

ALL DIMENSIONS ARE IN MM UNLESS STATED.

DO NOT SCALE DRAWING AND IF IN DOUBT ASK.

				<div>HMA VENTILATION LTD UNIT 18 AVENUE THREE CHILTON IND EST CO DURHAM</div> <div> HMA Ventilation Ltd</div> <div>HAYLEY@HMA-VENTILATION.CO.UK</div>	<div>AS FITTED</div>	PROJECT RUMPUS BURGERS		DRAWING TITLE DISHWASH CANOPY, DUCTWORK AND FAN		AS FITTED
B A	FOR MANUFACTURE - HEIGHT AMENDED FOR COMMENT & APPROVAL	21.11.24 12.10.24	HD HD	CLIENT RUMPUS ARTISAN BURGERS LTD		DRAWING NUMBER 19148-004	REV B			
REV	DESCRIPTION	DATE	INITIAL							