



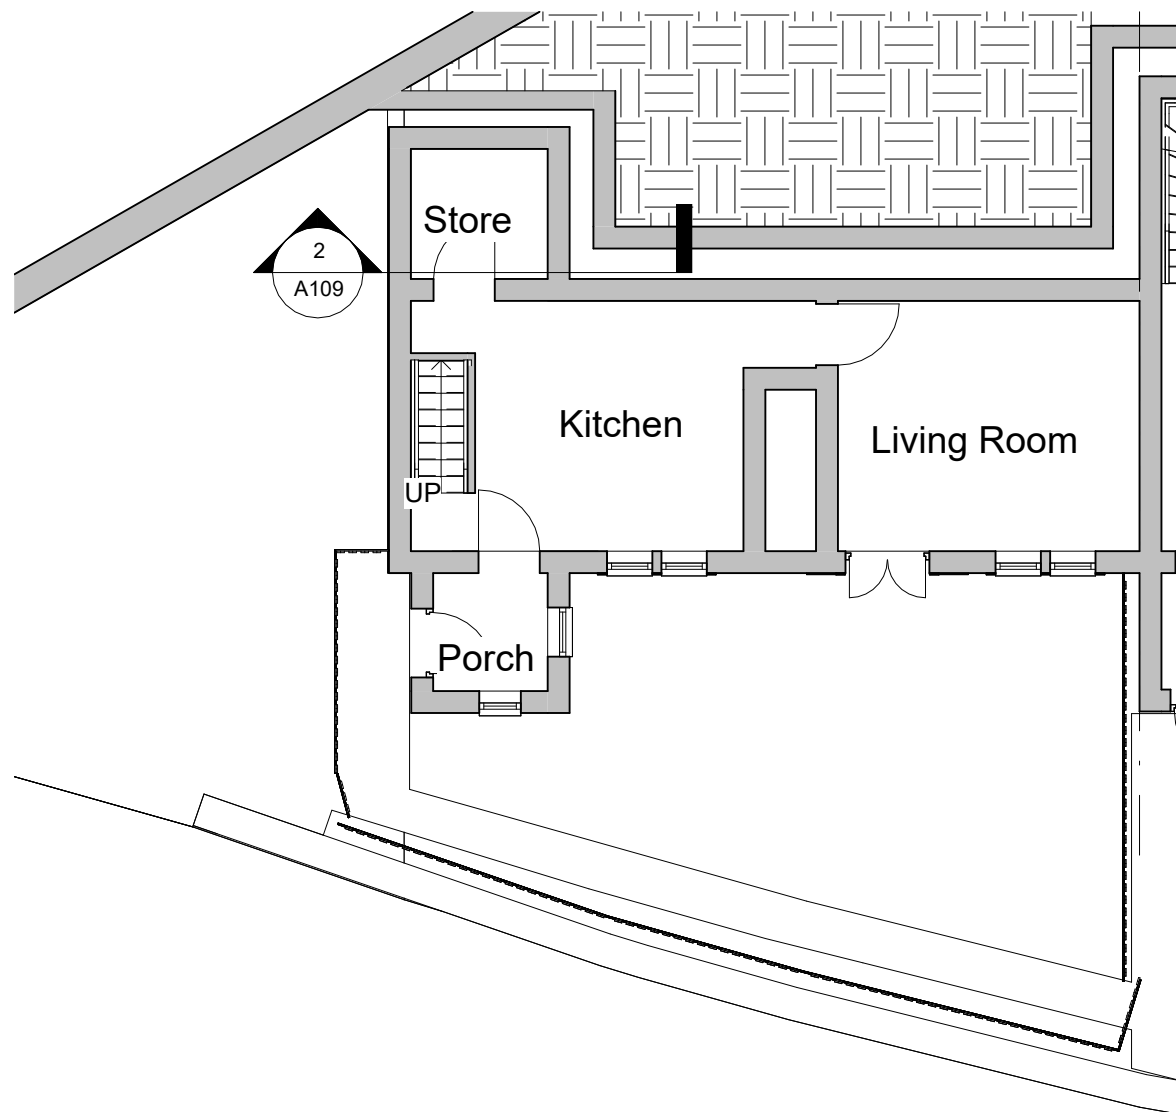

1 Ground Floor
1 : 100

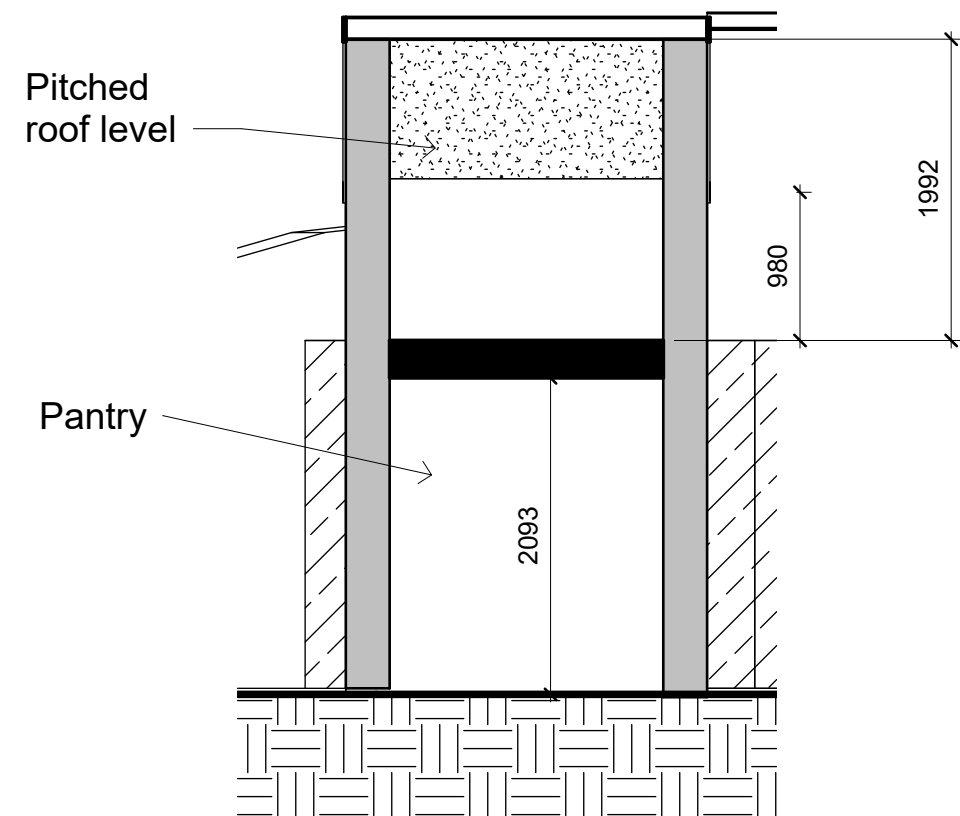

2 Section A - A
1 : 50

PROJECT		CLIENT		
HD 91EG		Sykes		
SHEET		Date	Project number	Scale (@ A3)
		07/07/2025	00107	As indicated
		Drawn by	DRAWING NUMBER	
Existing Section		GB	A109	
		Checked by	REV	
		GB		