



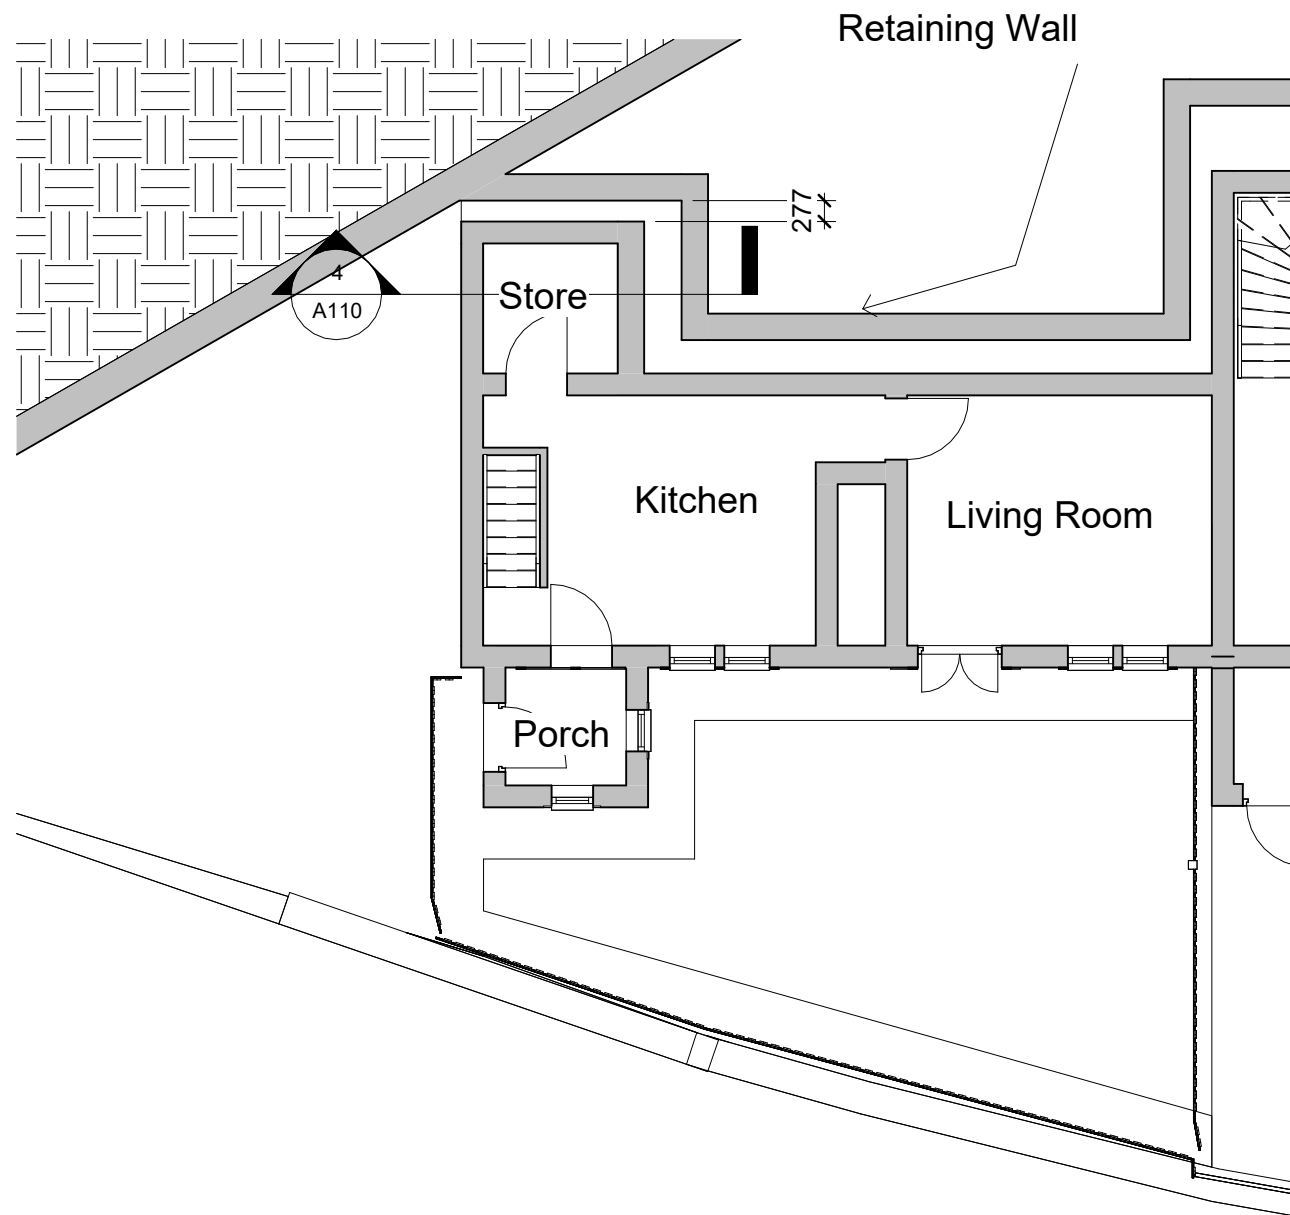

2 **Ground Floor**
1 : 100

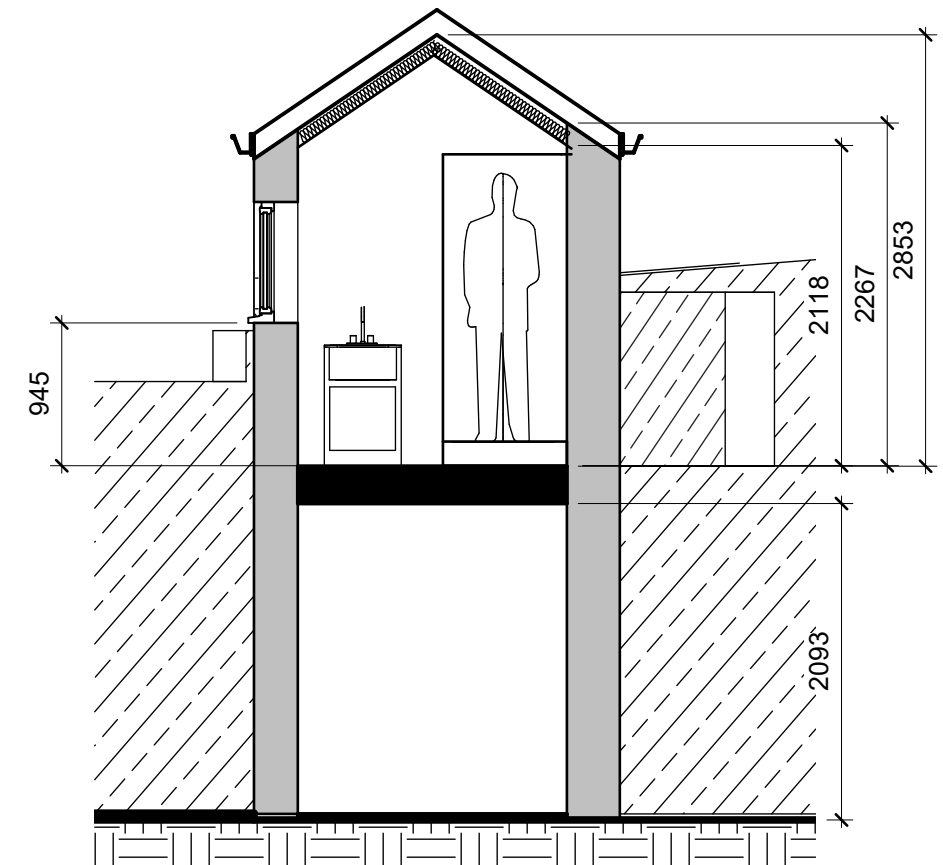

4 **Section A-A**
1 : 50

PROJECT HD9 1EG	CLIENT Sykes		
	Date 25/05/2024	Project number 00107	Scale (@ A3) As indicated
	Drawn by GB	DRAWING NUMBER A110	REV
	Checked by GB		
SHEET Sections			