



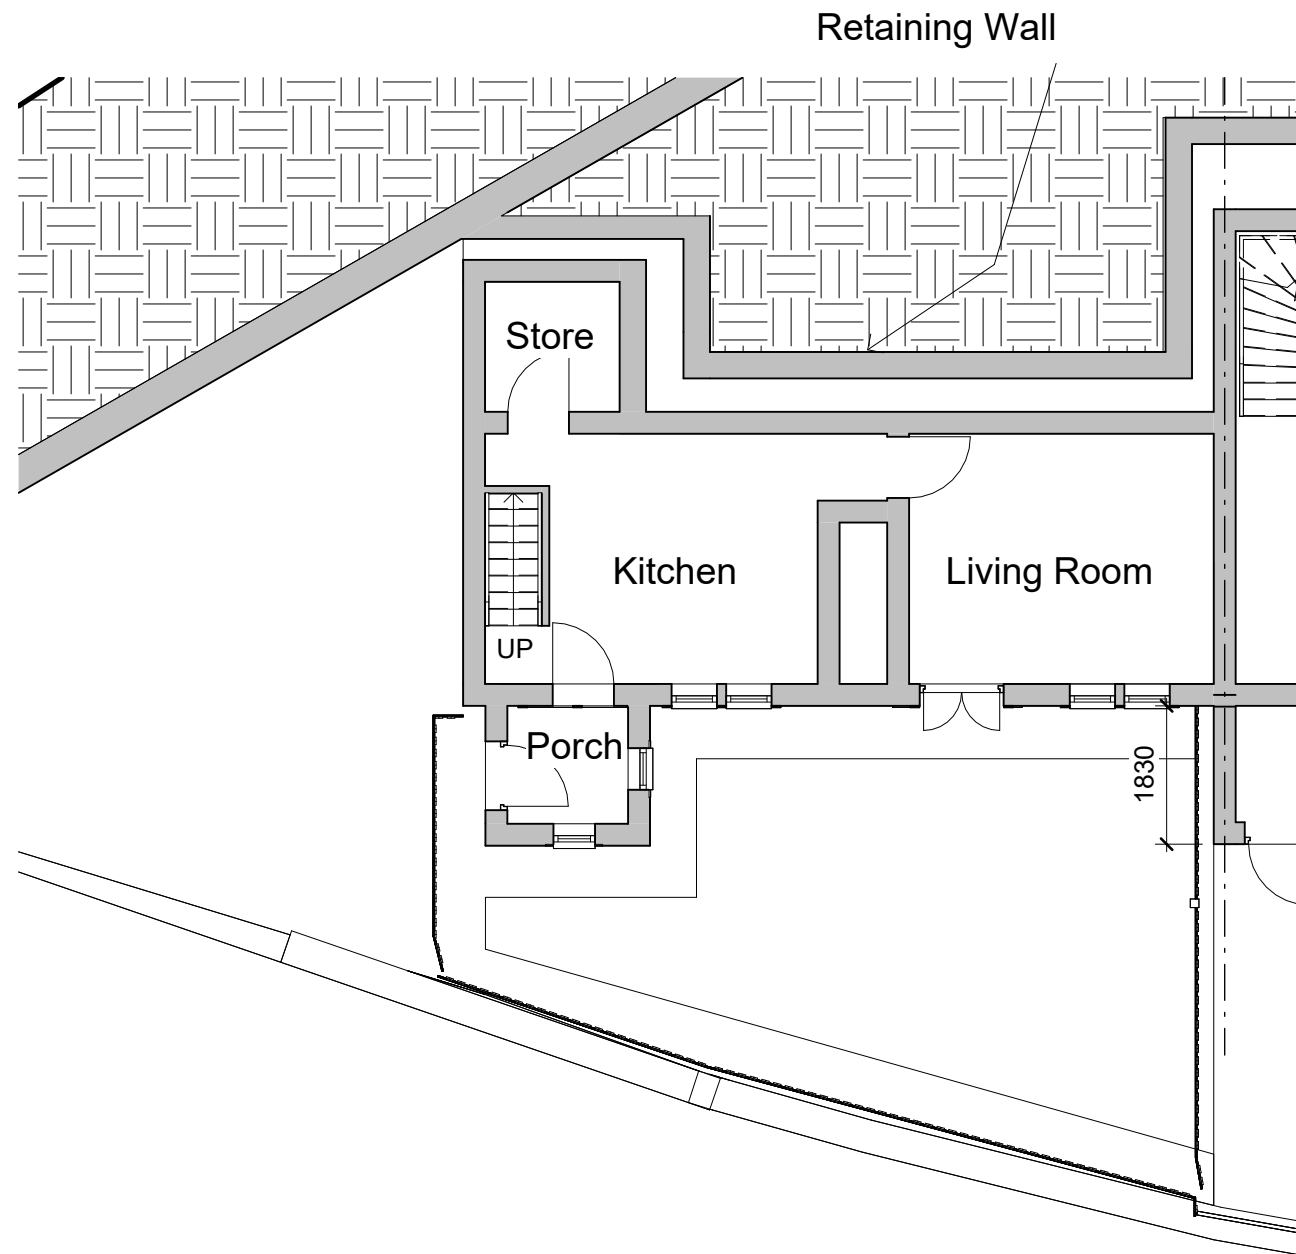

1 Ground floor
1 : 100

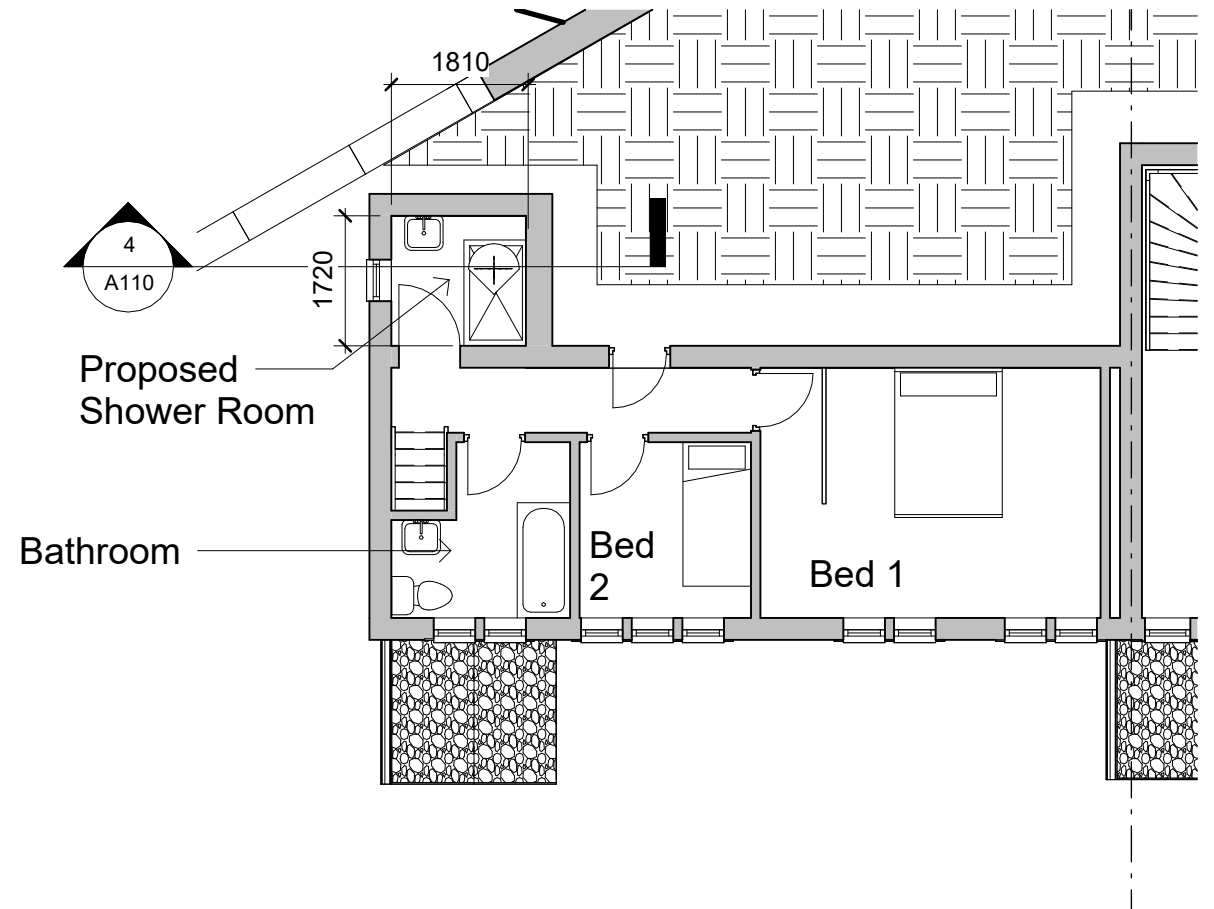

2 Level 1
1 : 100

PROJECT		CLIENT		
HD9 1EG		Sykes		
SHEET	Date		Project number	Scale (@ A3)
	25/05/2024		00107	1 : 100
	Drawn by		DRAWING NUMBER	
	GB		A104	
Checked by				
Proposed Floor Plans		GB		REV