


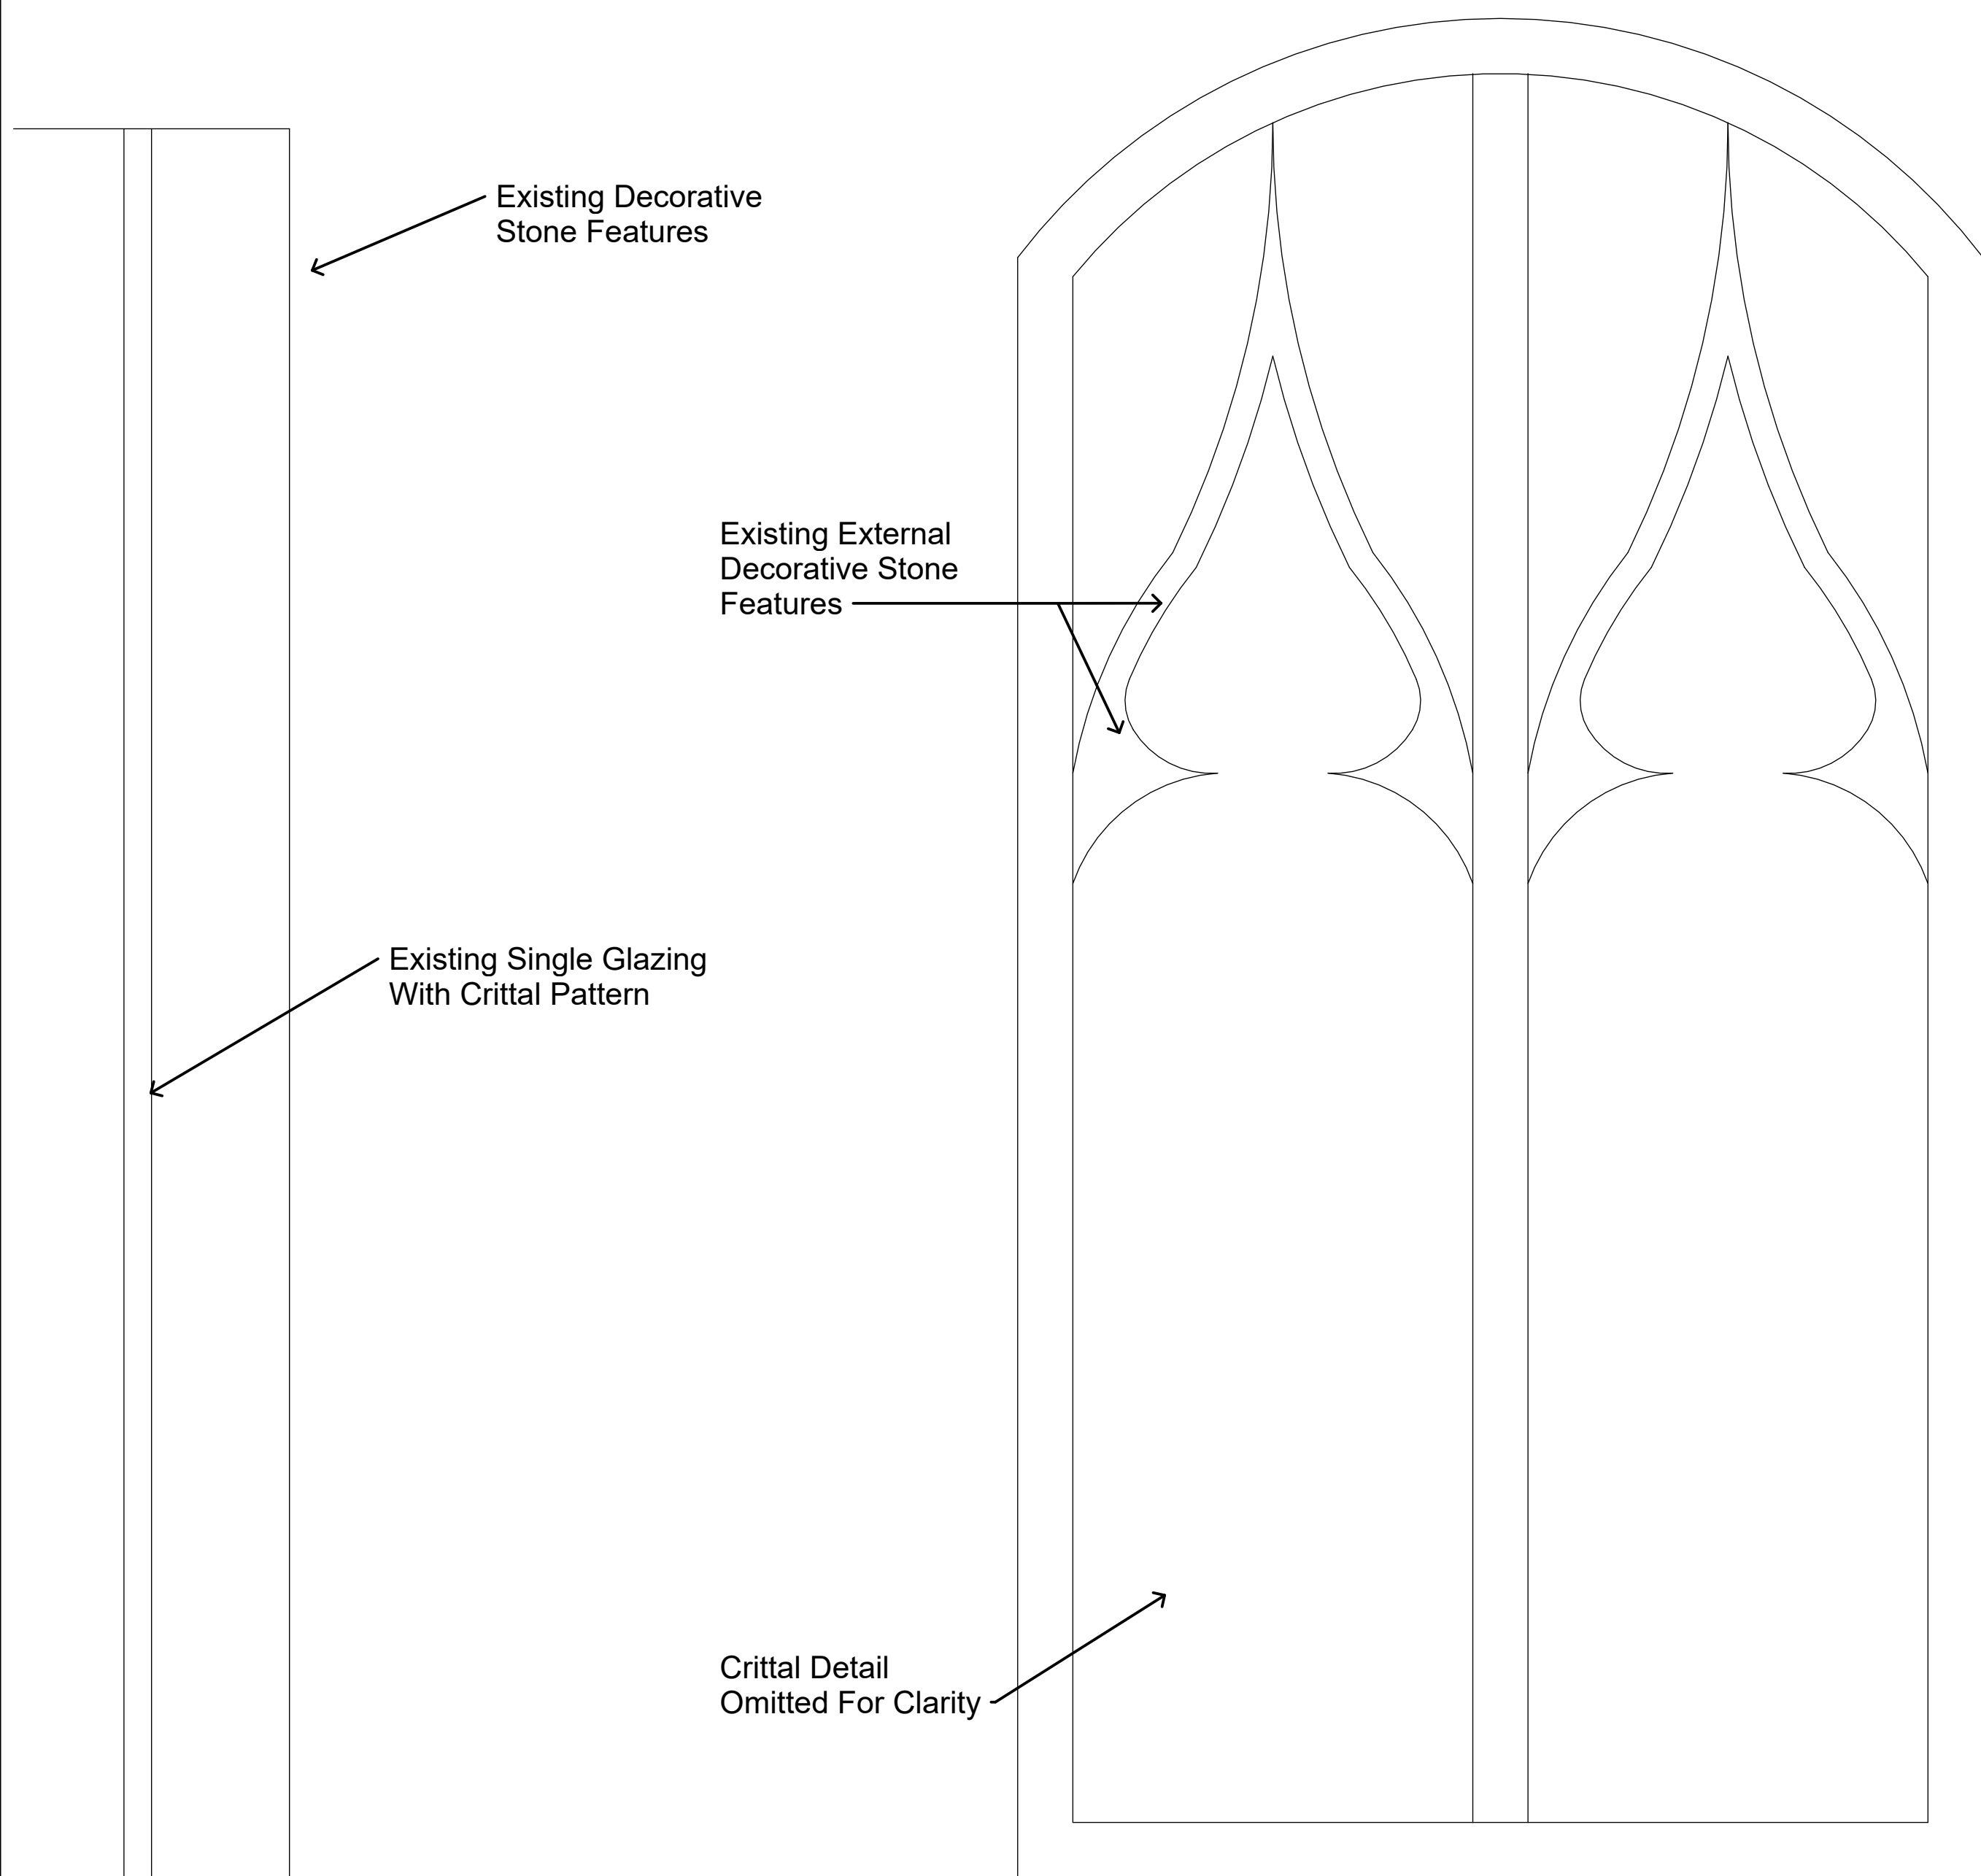


Window Section

Window Elevation

**FOR VISUAL PURPOSES ONLY
APPROX WINDOW DETAIL
(NOT ACCURATE)**

Existing Window Details (Typical All)
1 : 10

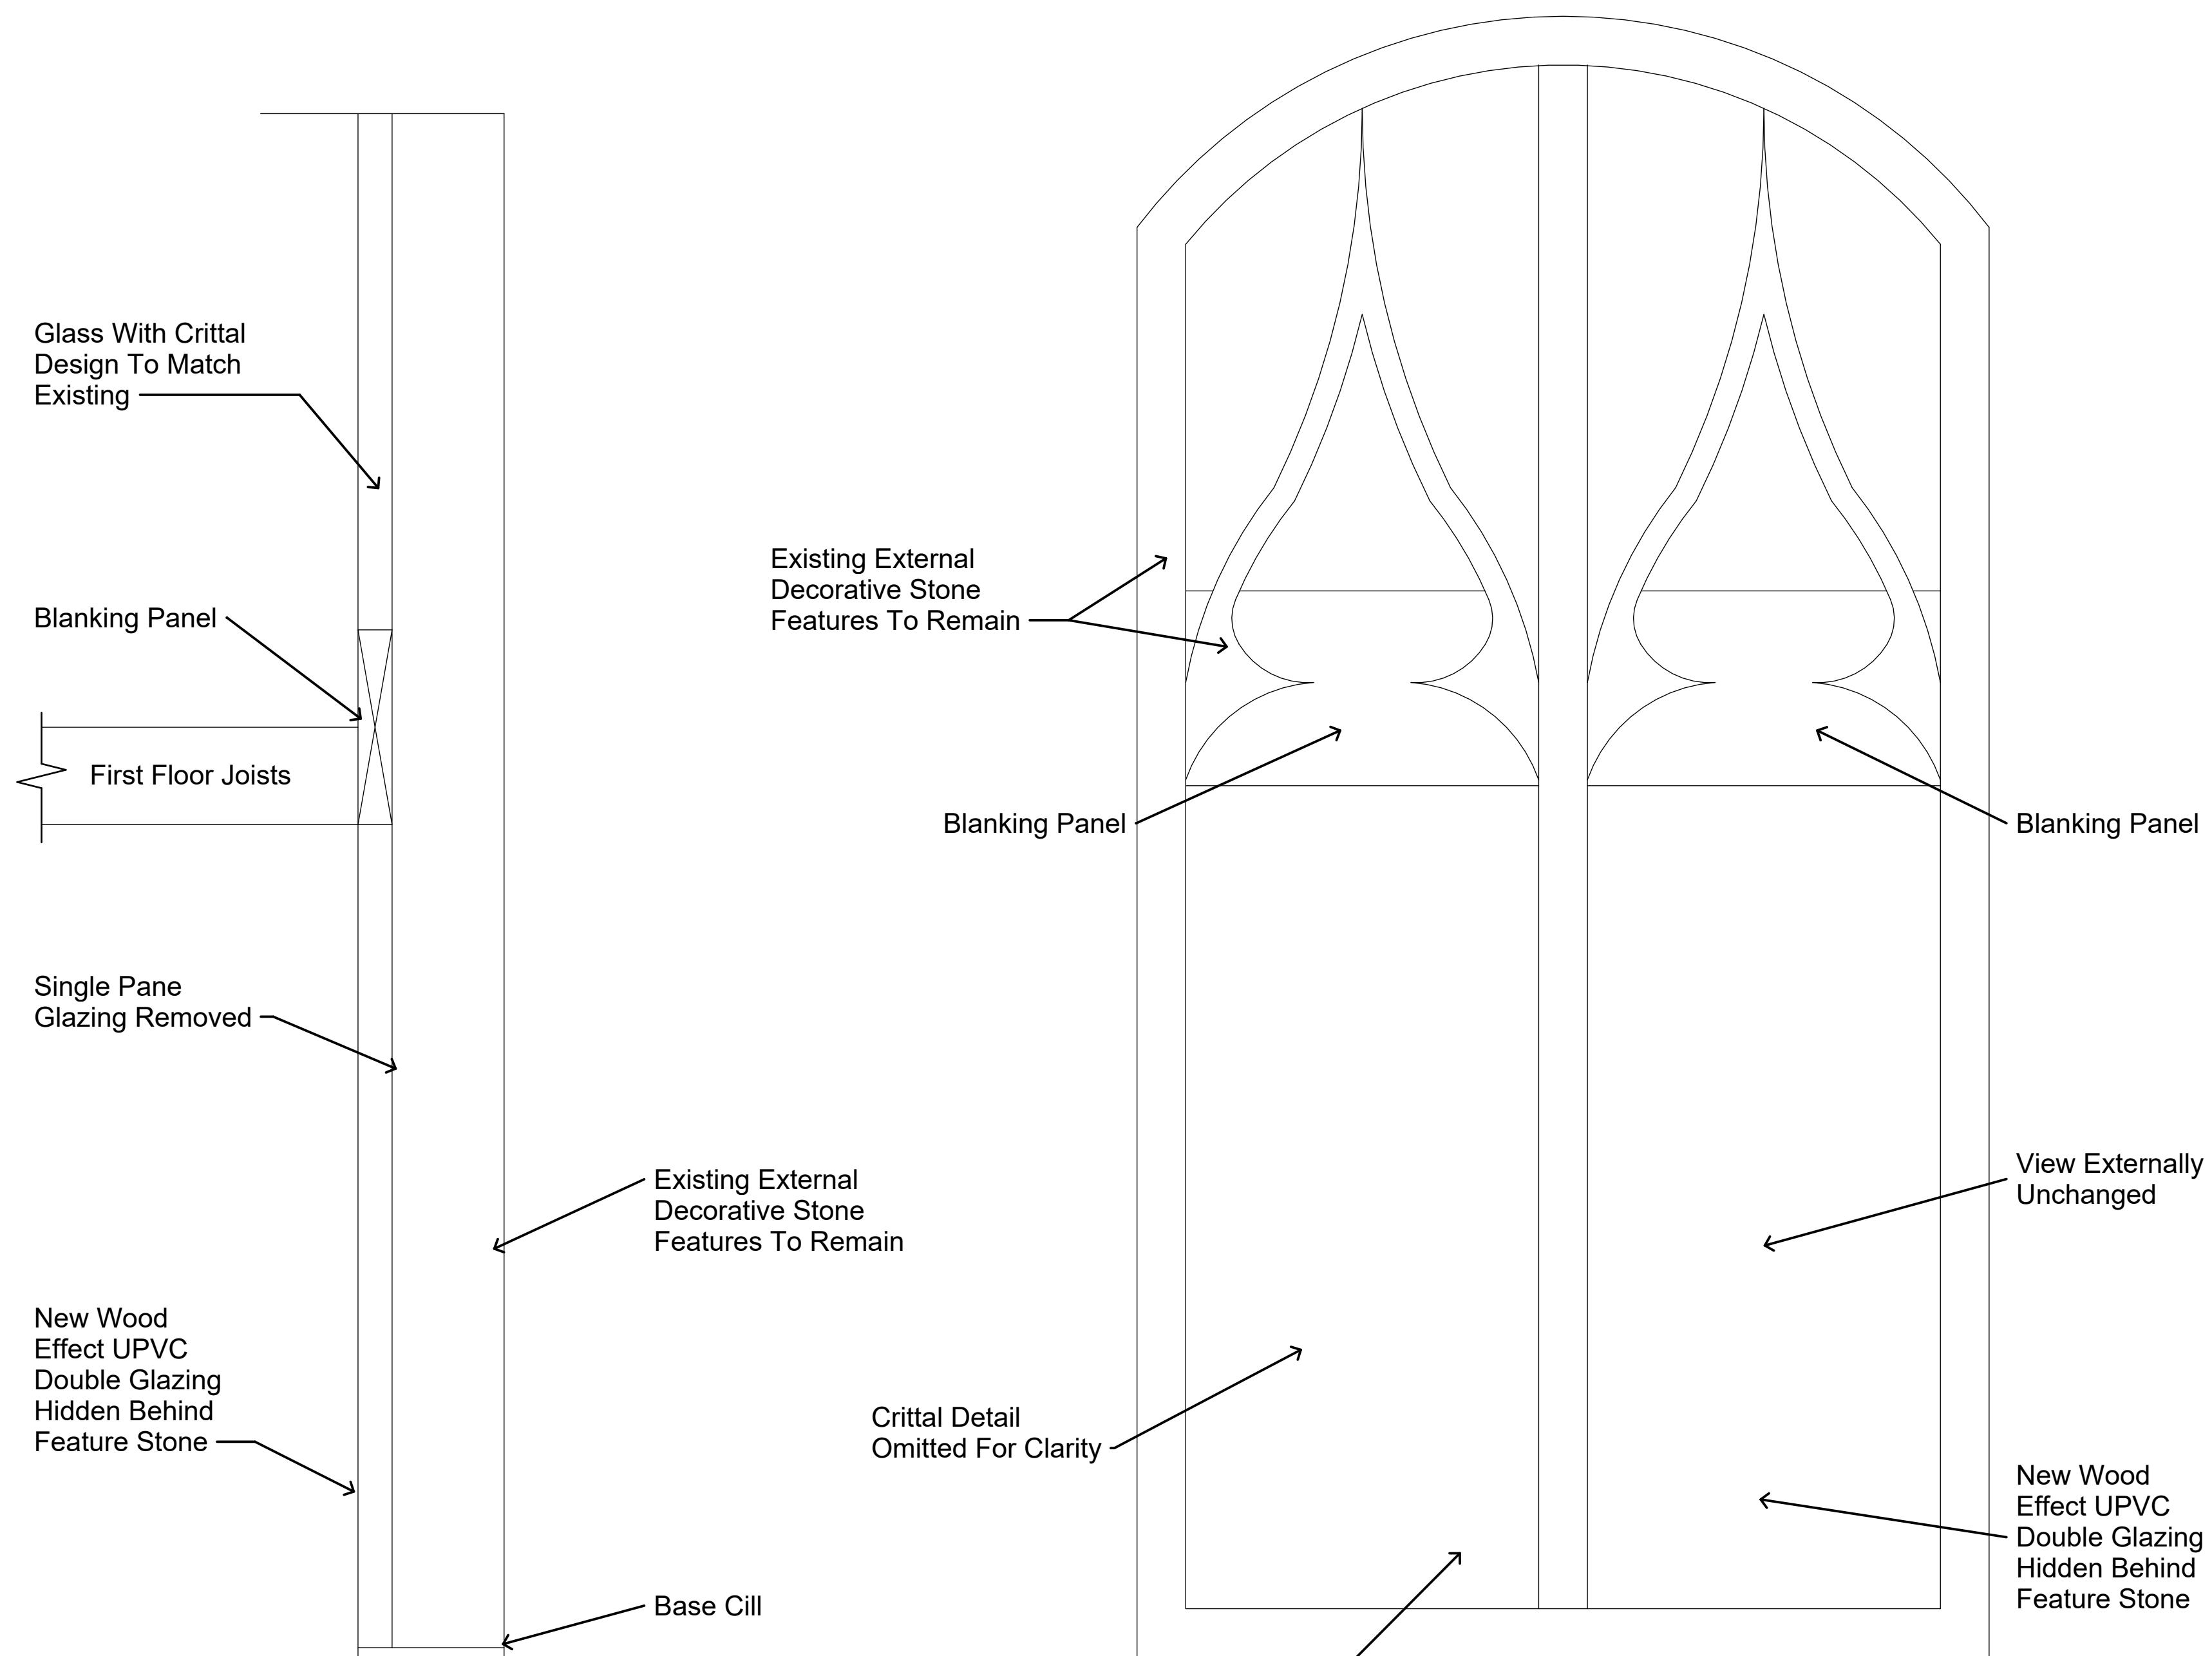

Window Section

Window Elevation

**FOR VISUAL PURPOSES ONLY
APPROX WINDOW DETAIL
(NOT ACCURATE)**

Proposed Window Details (Typical All)
1 : 10

 TREND ARCHITECTURE T: 01484 941051 plan@trendarchitecture.co.uk www.trendarchitecture.co.uk	
Project Name Waverley Church, Waverley Road, Huddersfield, HD1 5NA	
Drawing Title: Proposed Window Details	
Drawing Number: TR-A24-0901-007	Scale: 1 : 10@A1
Date: 11/07/25	Revision: Approver
Drawn By: AM	Checked by: JA
Reason For Issue: Building Regs	