




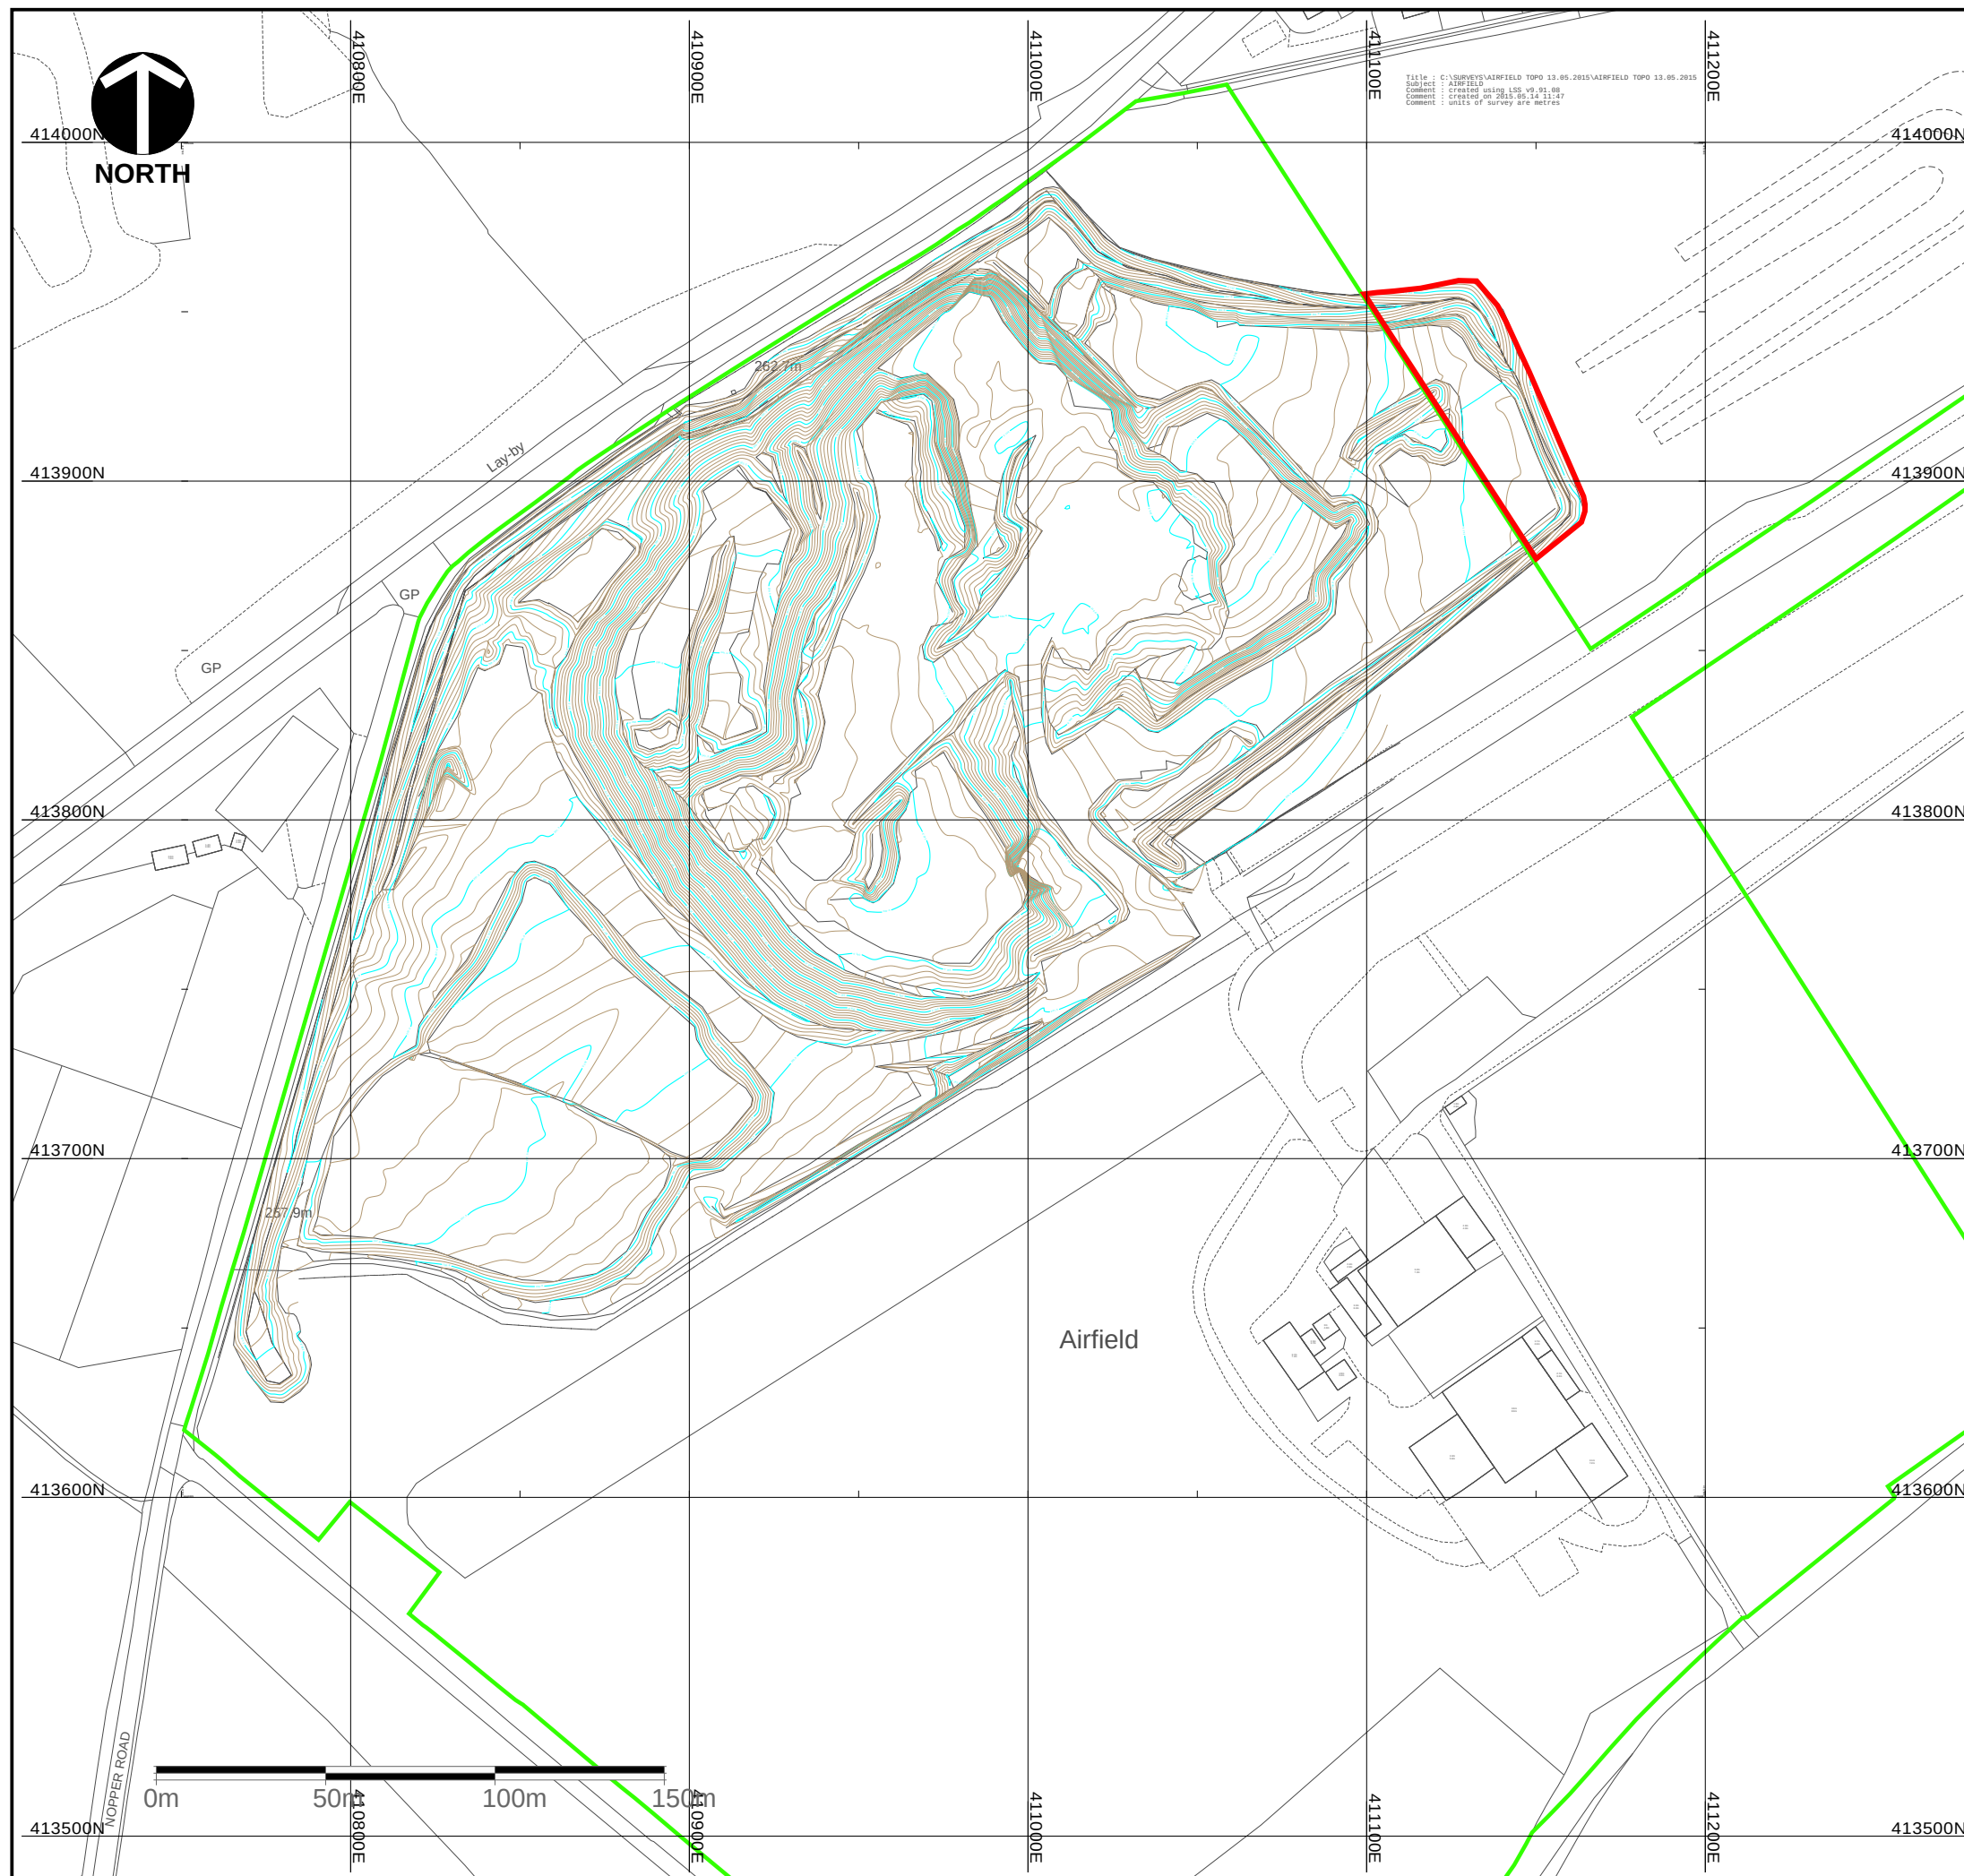


Key

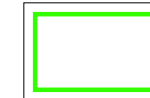

Planning Permission Boundary as approved
by ref. 2003/62/91691/WO (8 June 2006)
and amended by ref.2009/70/93289/WO and
2015/70/90640/WO

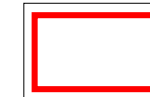

Boundary for the application for a Certificate
of Existing Use and Development (CLEUD)

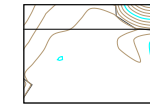

Site survey data from May 2015, showing the extent of the operational quarry

Based upon the Ordnance Survey maps with the permission of the controller of His Majesty's Stationery Office, © Crown Copyright reserved. Licence number AR100019096.


Client: **JOHNSONS WELLFIELD**



Project: **Application for a CLEUD
at Airfield Quarry**

Title: **Topographic Site Survey dated May 2015**

B&A CAD Ref:	Version:	Drawn by:	Scale @ A3:	Origin Date:
AF1231-D11v2	2	RB	Plan 1:2000	June 2025
				Amendment Date:

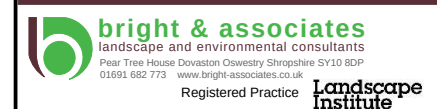

Drawing:
AF1231-D11
Sheet 1 of 2