


Issue Purpose : HH Application		
Project	Proposed front dormers	Date 04-06-2025
		Scale 1:100, @ A3
Address	4 Denby View, Dewsbury WF12 0ER	Proposed
		D.N. 2025 - 4DV - 03

- KEY
1.


UPVC GLAZED WINDOWS
2.

FACIA AND SOFFIT TO MATCH EXISTING
3.


ROOF TILES TO MATCH EXISTING

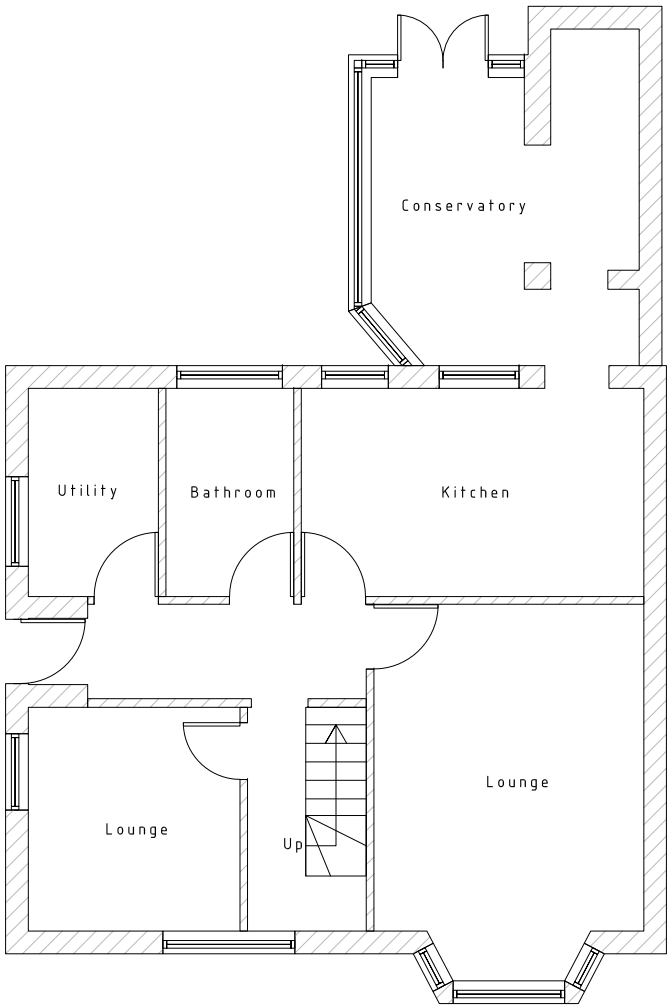

PROPOSED GROUND FLOOR PLAN

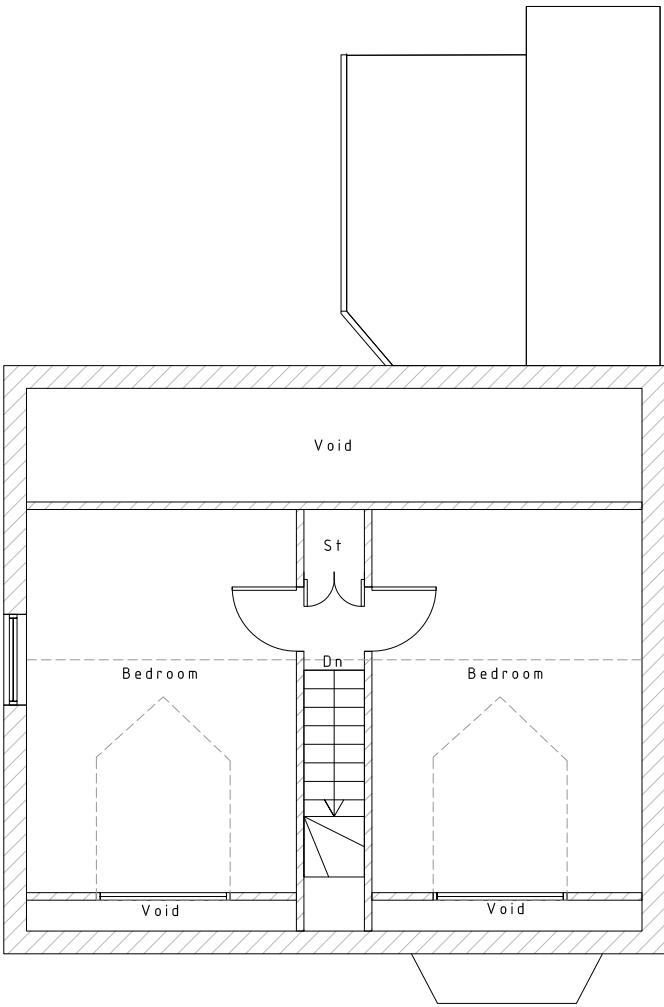

PROPOSED LOFT FLOOR PLAN

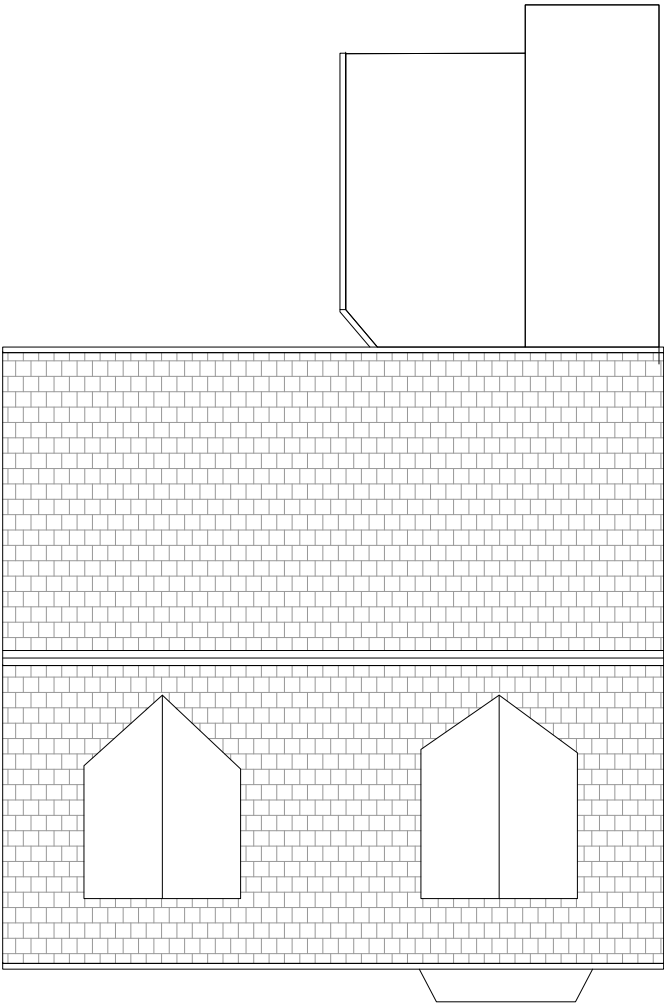


PROPOSED ROOF FLOOR PLAN



PROPOSED SIDE ELEVATION



PROPOSED FRONT ELEVATION

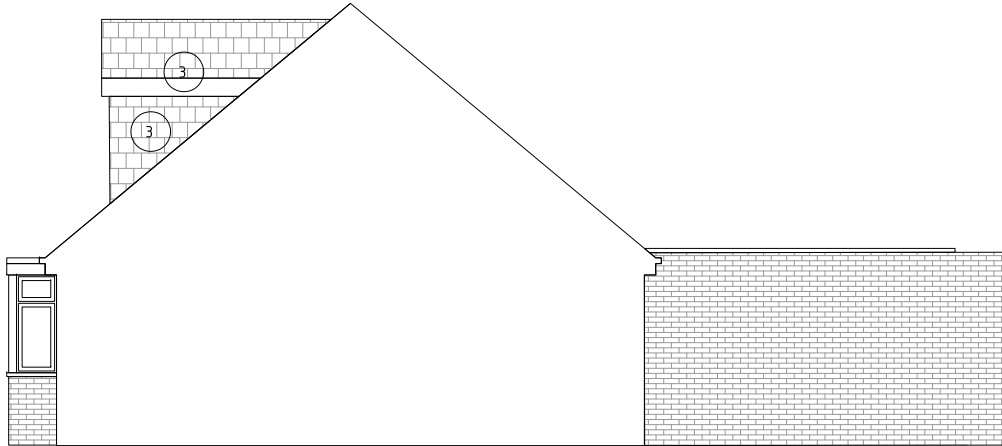

PROPOSED OTHER SIDE ELEVATION