




NOTES
DO NOT SCALE FROM THIS DRAWING.
It is the Contractor's responsibility to check all governing dimensions and verify all dimensions on site before commencing any work or making any shop drawings.
This drawing is to be read in conjunction with schedules of work, specifications, bills of quantities and other relevant information. Any discrepancies are to be reported to the Project Architect.
Work and materials are to be in accordance with the Building Regulations and to comply with the relevant British Standards.
This drawing is copyright of Mark Brotheron Ltd and should not be reproduced in whole or part without their written permission.

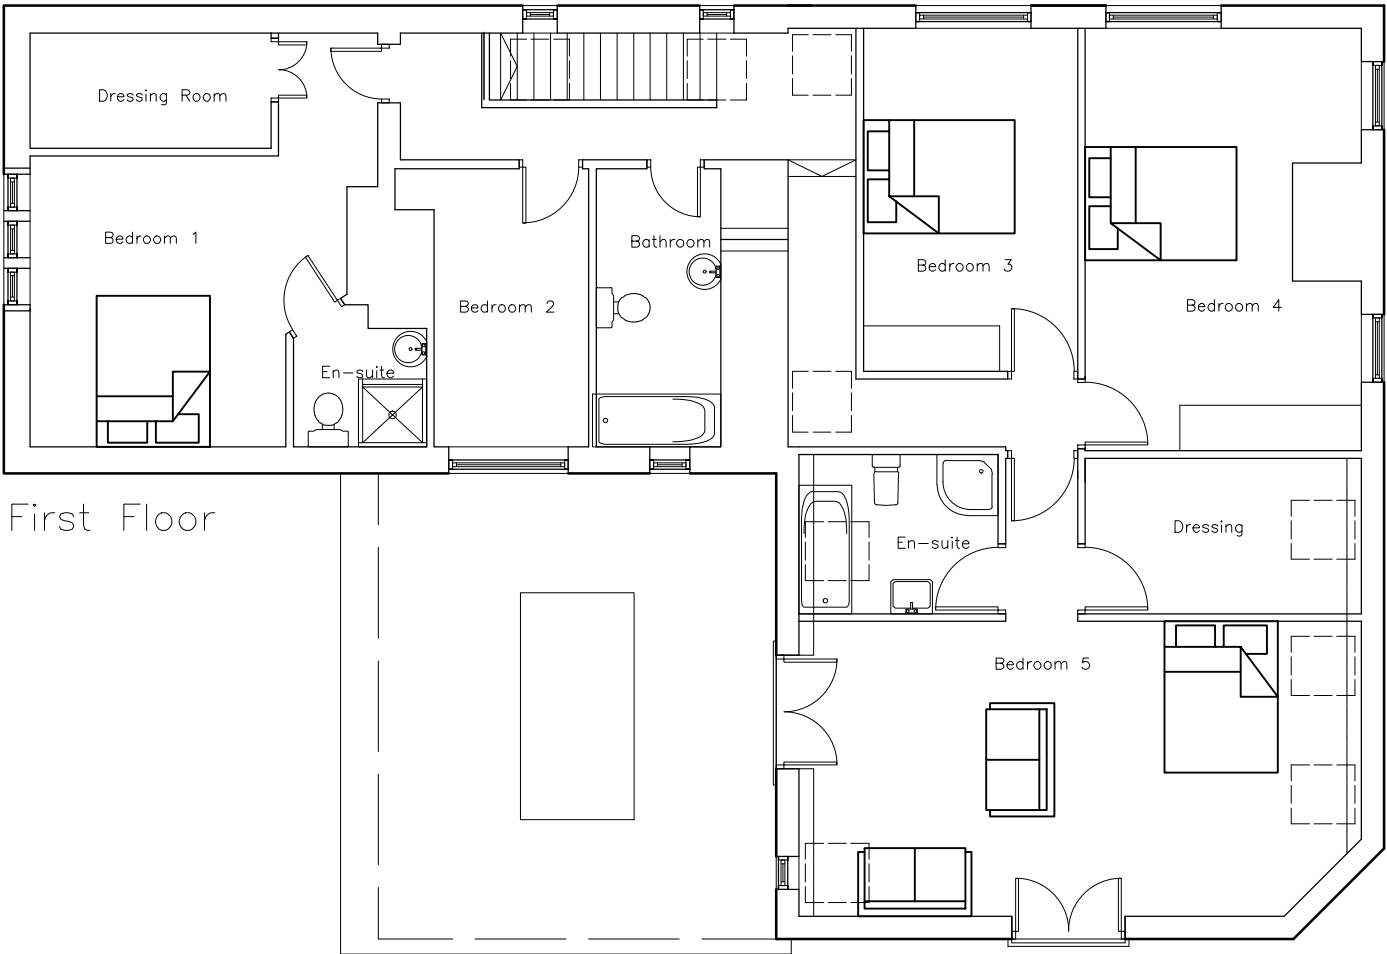

First Floor

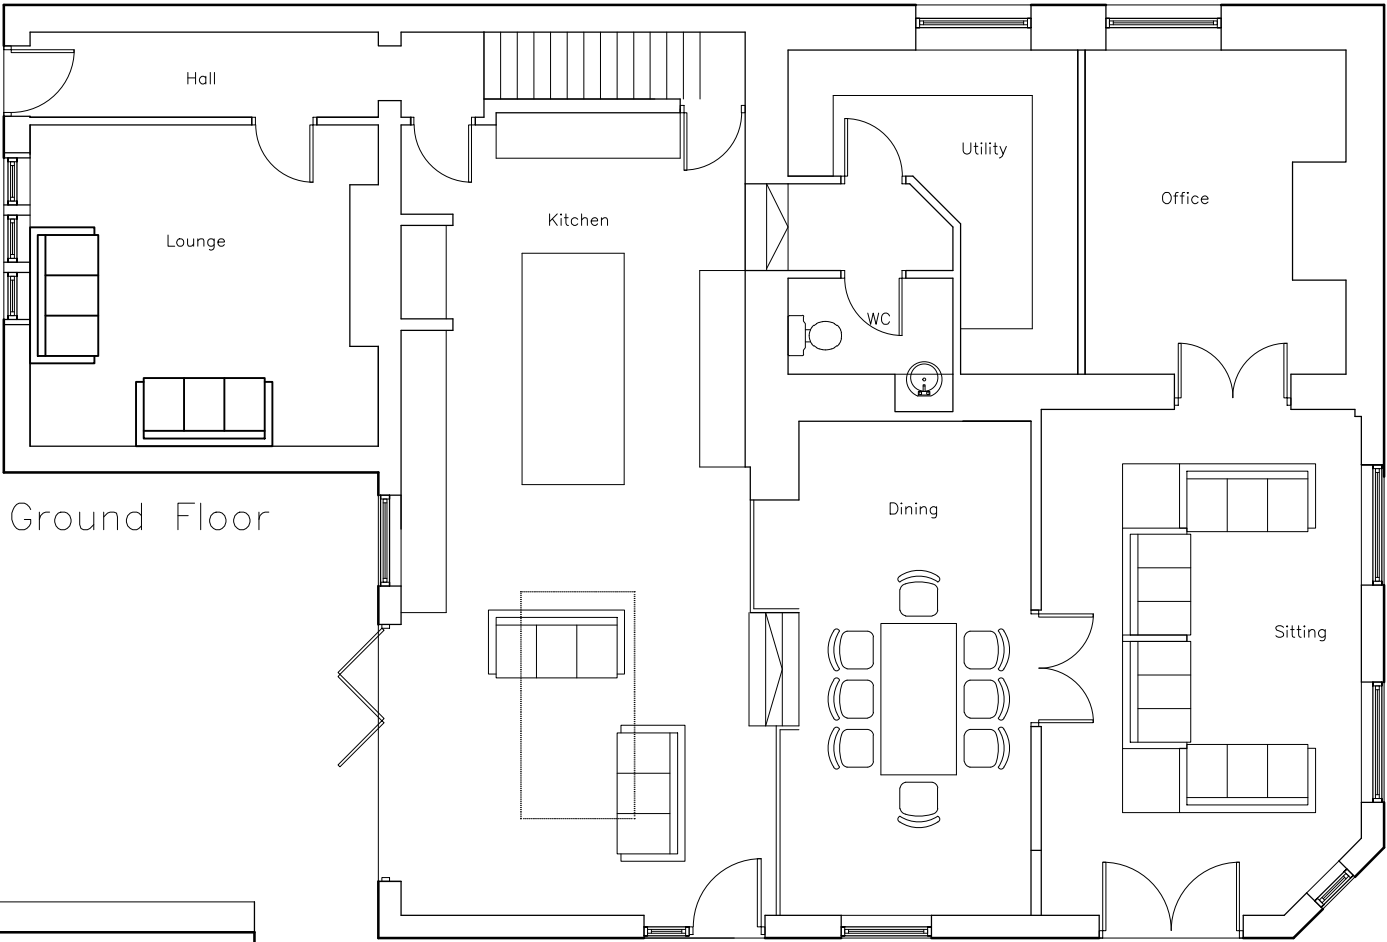

Ground Floor

 

Construction

Walls – Stone & render to match existing
Roof – Stone slates to match existing, Single ply membrane with rooflight
Windows – White PVC/U with double glazed units to match existing
Drainage – modify existing foul & surface water; drainage to suit

Rev:	Date:	Notes:
------	-------	--------

FOX ARCHITECTURE & DESIGN

Fox Cottage, Whitley Road, Whitley
West Yorkshire, WF12 0LU
T 01924 459231
E info@foxarchitecture.co.uk
www.foxarchitecture.co.uk

Client: Mr & Mrs McHale	
Project: 68 Lower Lane Gomersall BD19 4HZ	
Drawing: Proposed Layouts	
Date: July 2025	Scale: 100 @ A3
Drawing No: 2503/112	Rev: