


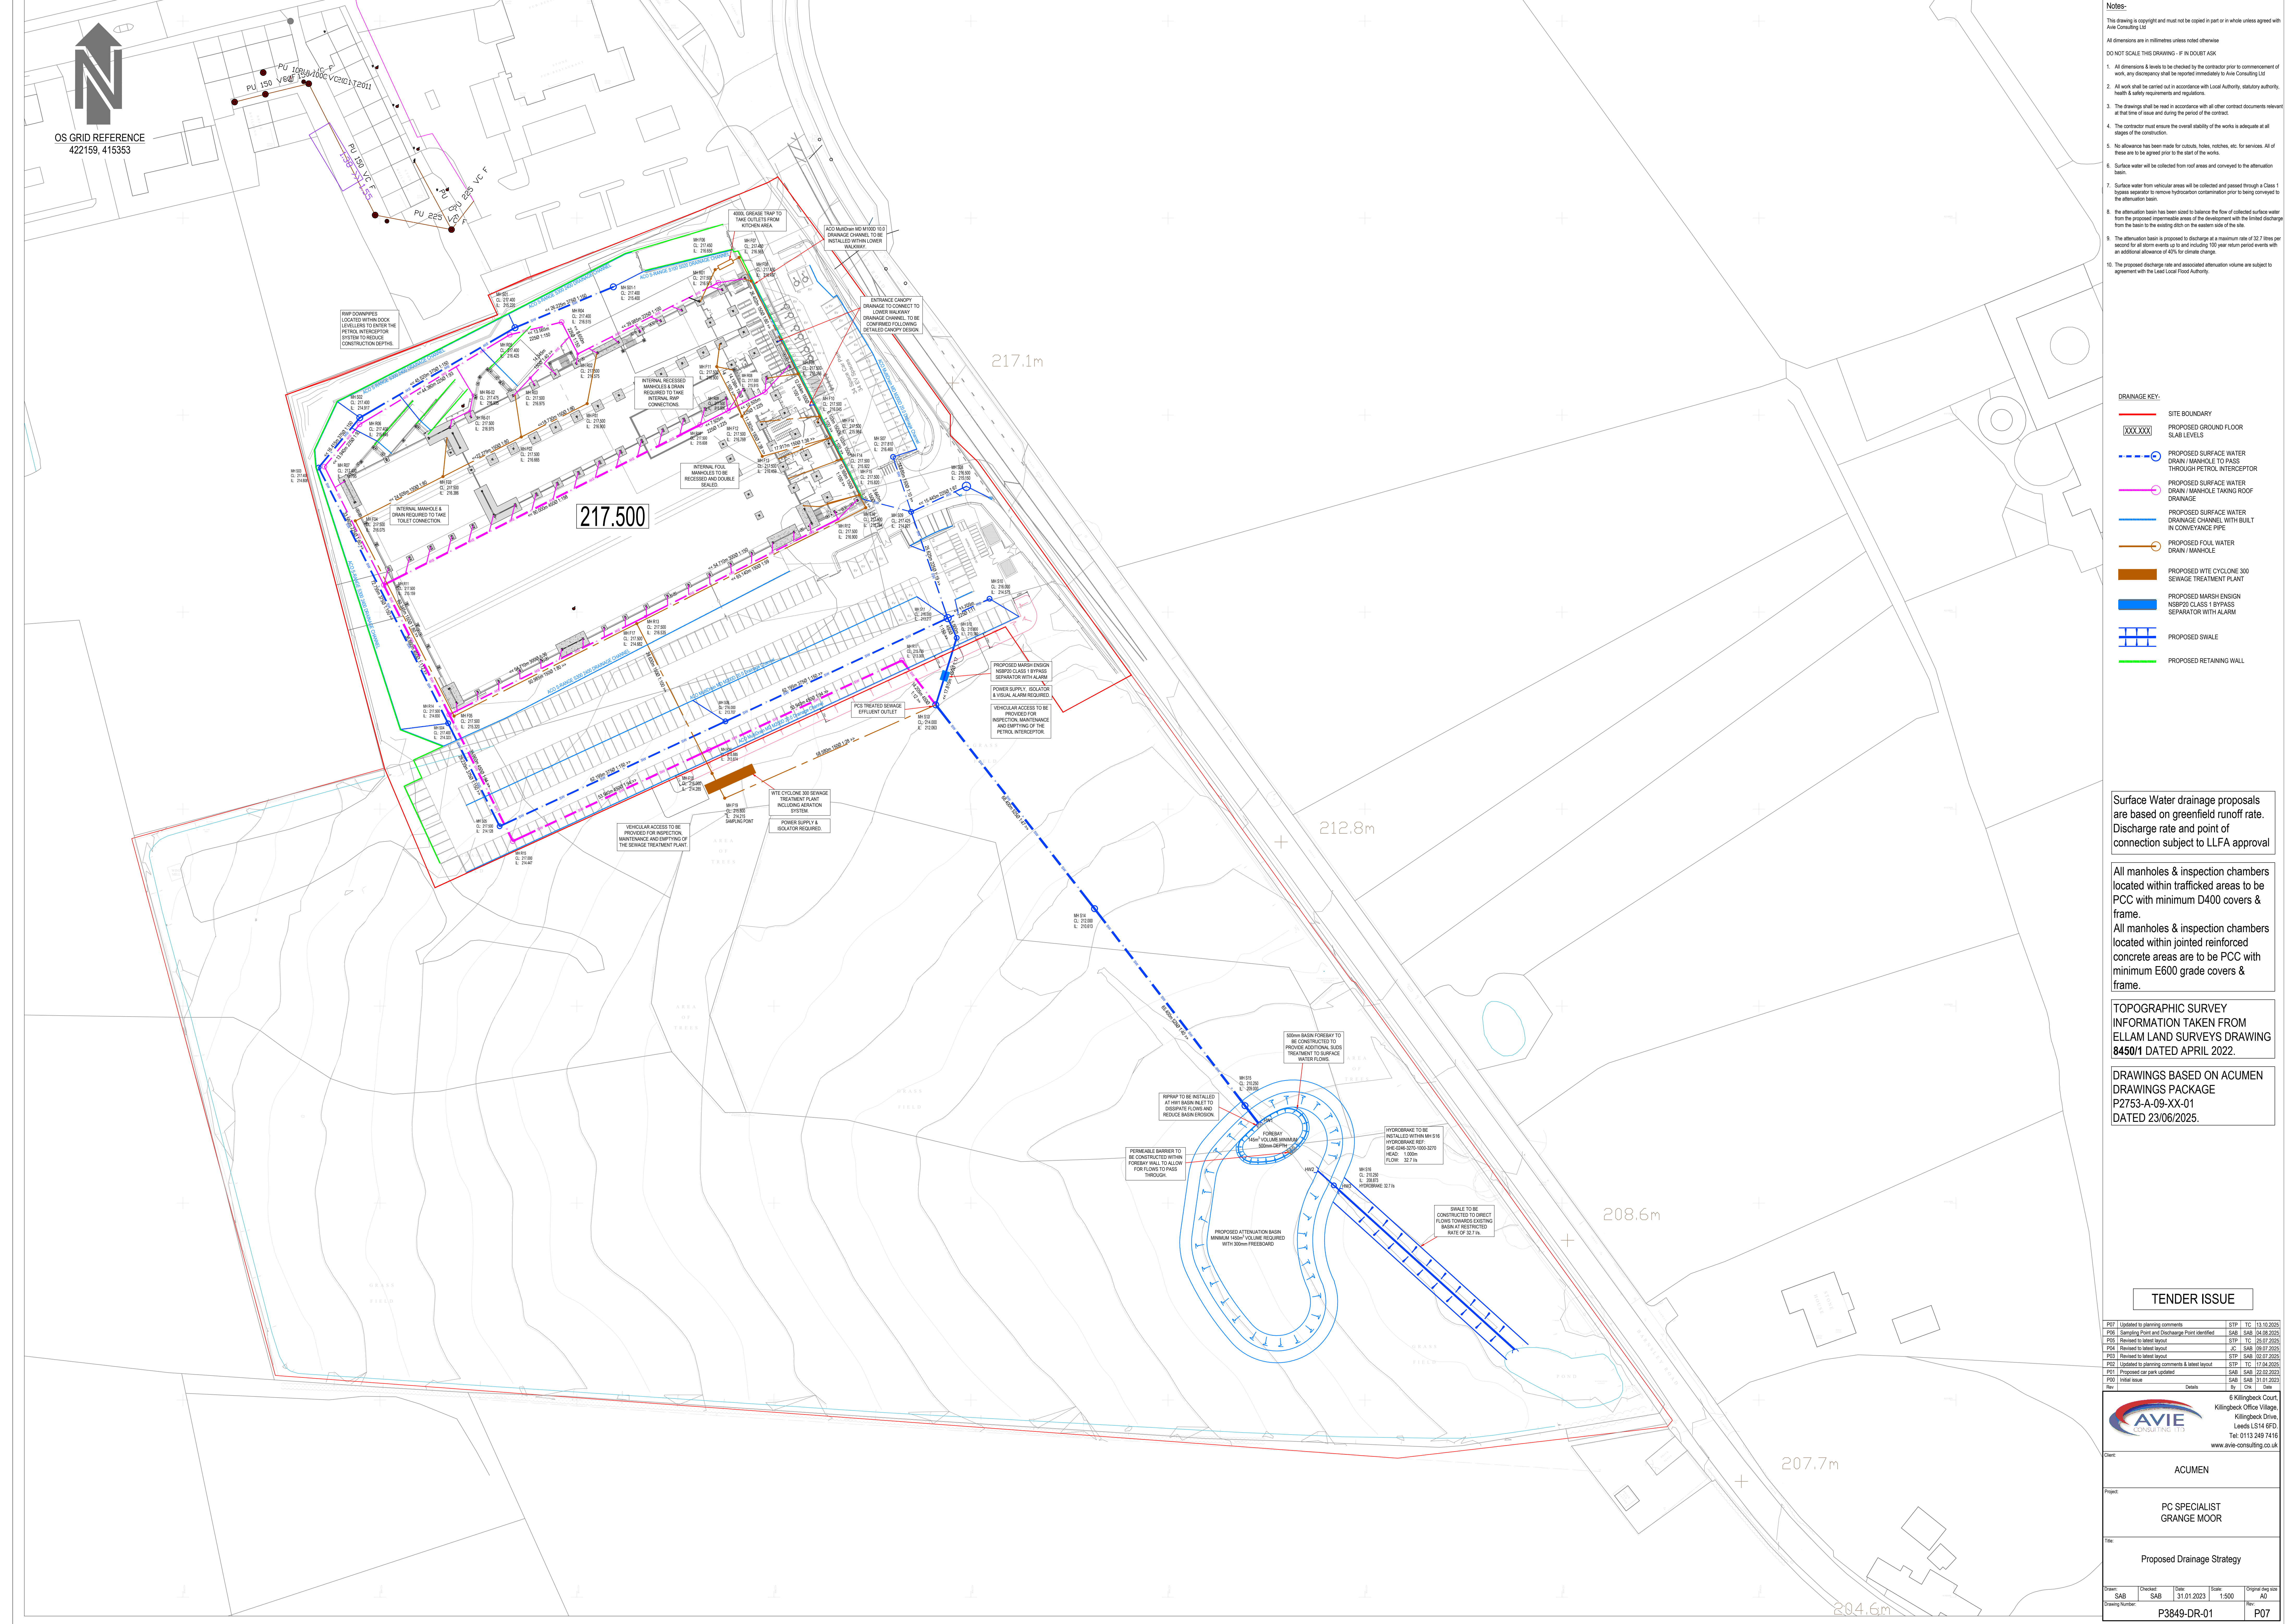

RAINAGE KEY:	
	SITE BOUNDARY
	PROPOSED GROUND FLOOR SLAB LEVELS
	PROPOSED SURFACE WATER DRAIN / MANHOLE TO PASS THROUGH PETROL INTERLOCK
	PROPOSED SURFACE WATER DRAIN / MANHOLE TAKING ROOF DRAINAGE
	PROPOSED SURFACE WATER DRAINAGE CHANNEL WITH BUI IN CONVEYANCE PIPE
	PROPOSED FLOW WATER DRAIN / MANHOLE
	PROPOSED WYTE CYCLONE 30 SEWAGE TREATMENT PLANT
	PROPOSED MARSH ENGIN NSBP2 CLASS 1 BYPASS SEPARATOR WITH ALARM
	PROPOSED SWALE
	PROPOSED RETAINING WALL

DRAWINGS BASED ON ACUMEN
DRAWINGS PACKAGE
2753-A-09-XX-01
DATED 23/06/2025.

 6 Killingbeck Court,
Killingbeck Office Village,
Killingbeck Drive,
Leeds LS14 6FD.
Tel: 0113 249 7416
www.avie-consulting.co.uk

Proposed Drainage Strategy

Drawn: SAB	Checked: SAB	Date: 31.01.2023	Scale: 1:500	Original dwg size A0
Drawing Number: P3849-DR-01				Rev: P07