


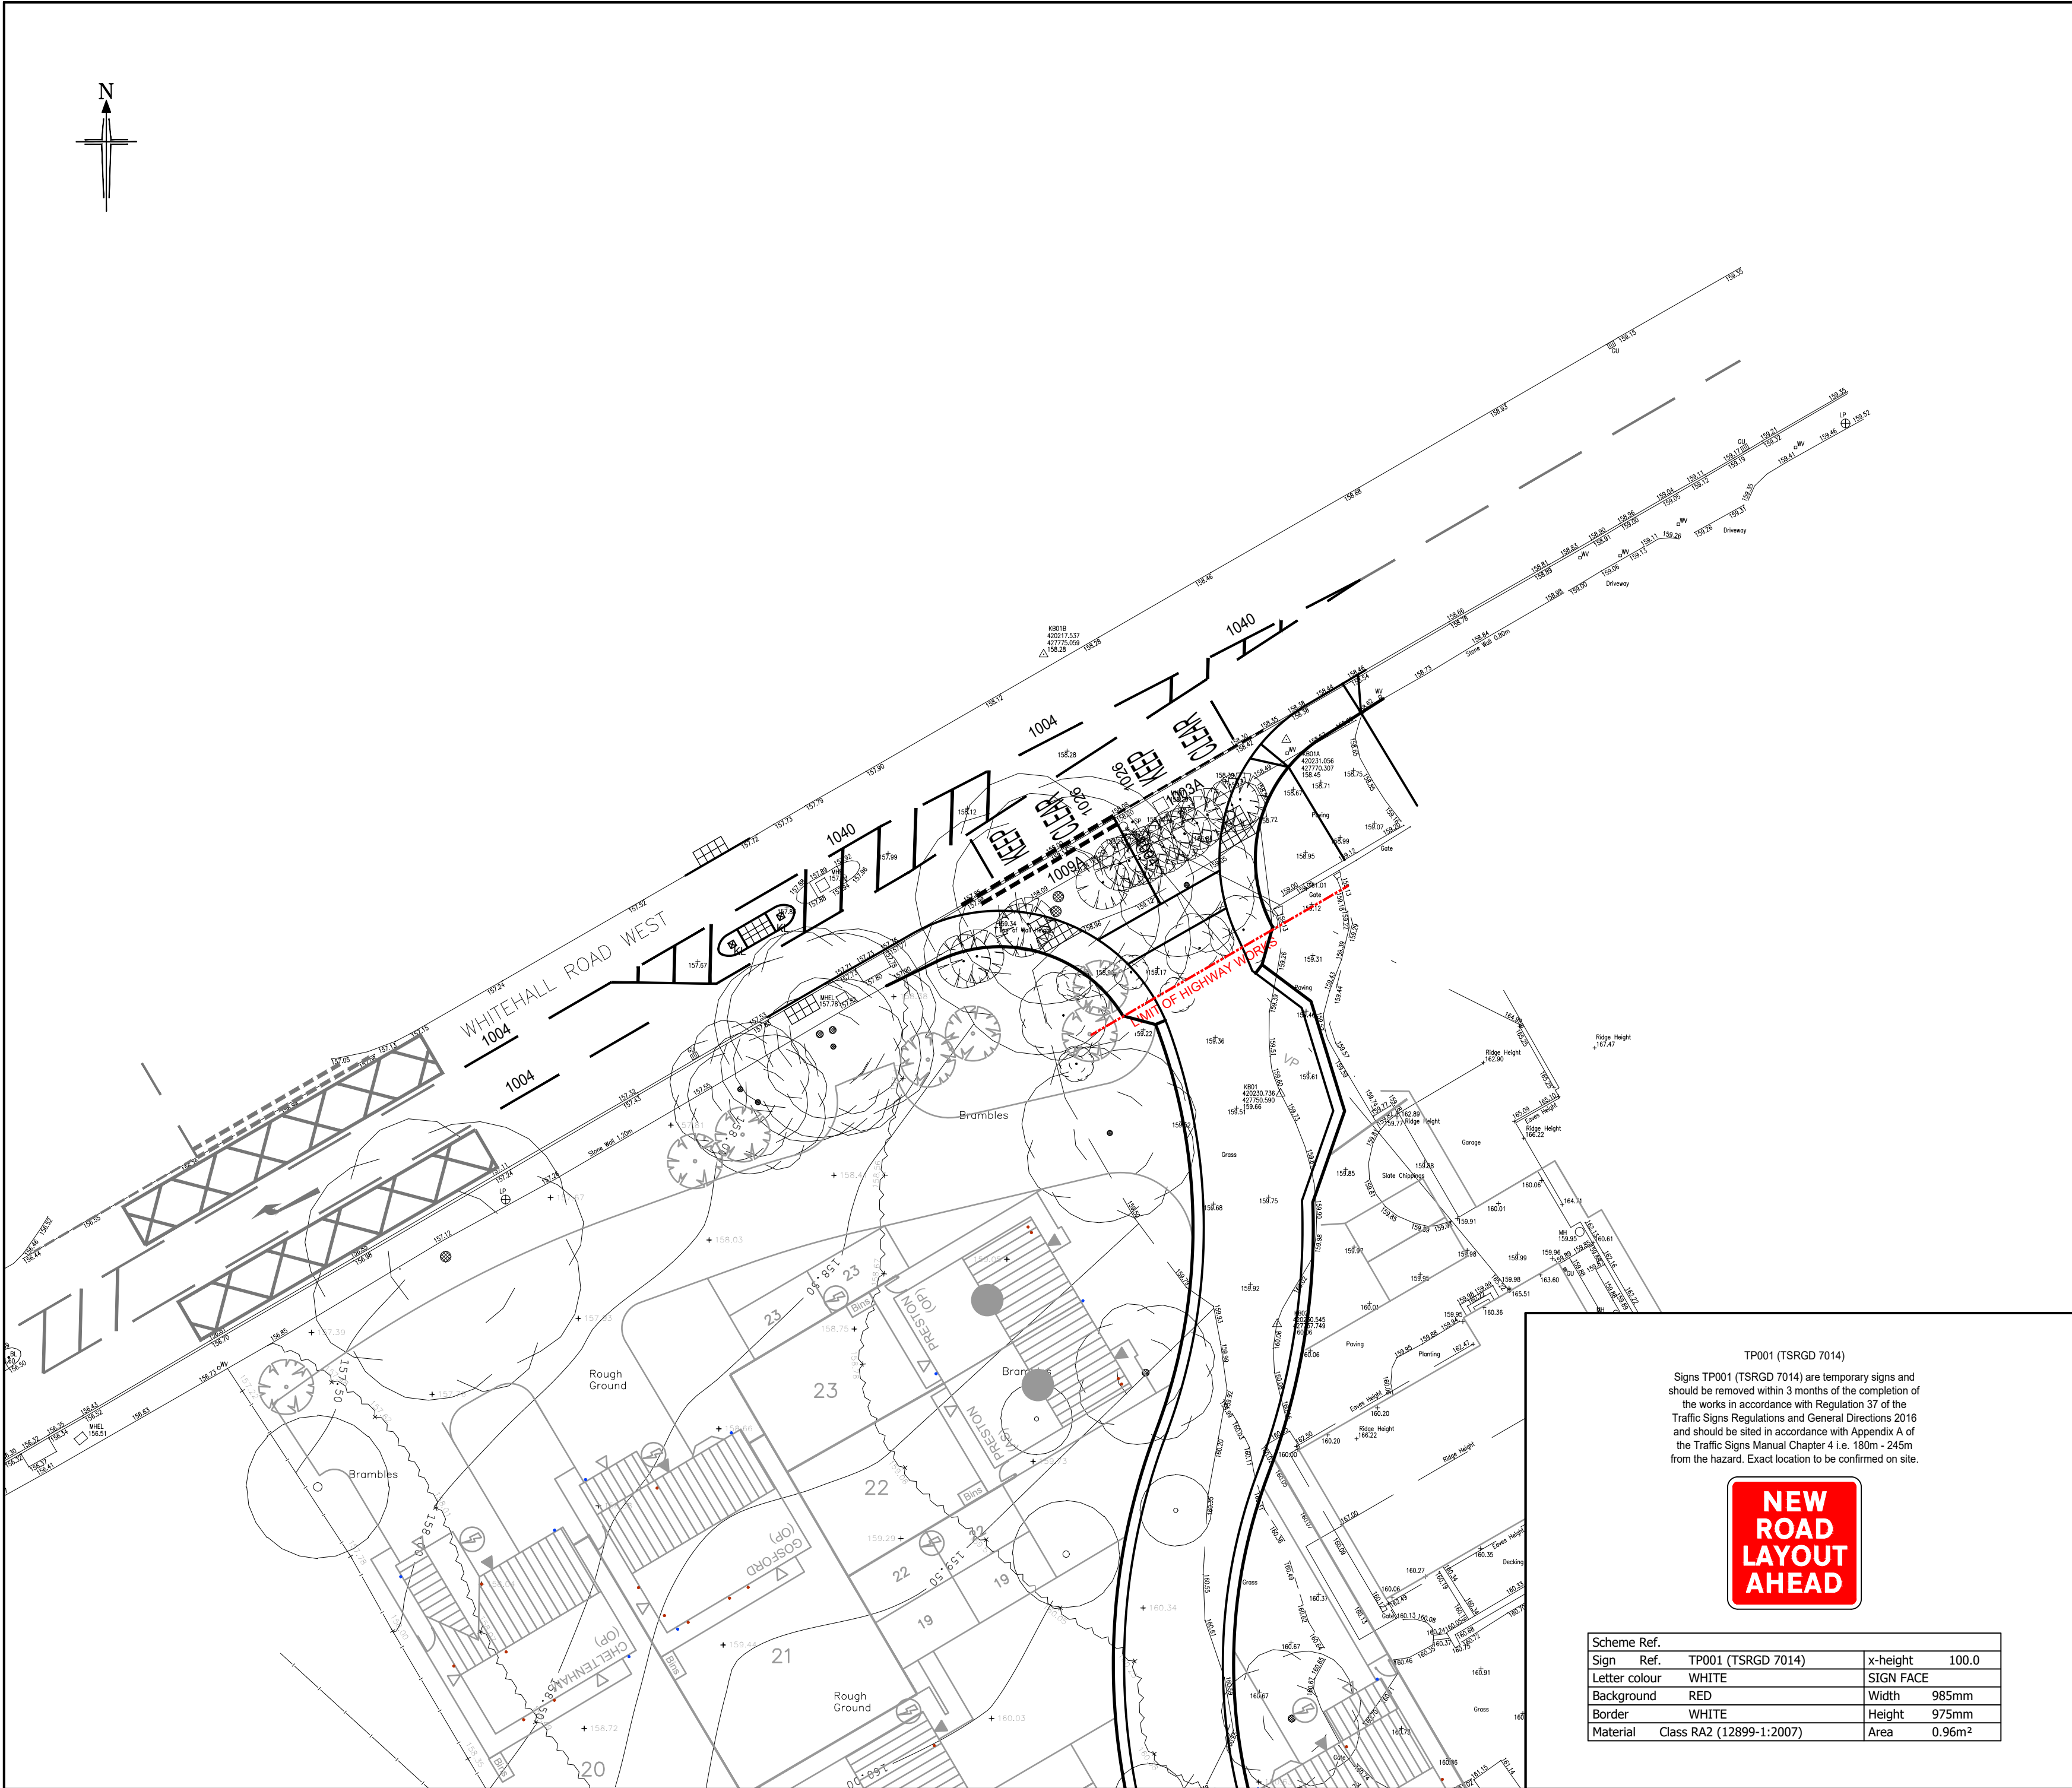

LinkedIn, the LinkedIn logo, the IN logo and InMail are registered trademarks or trademarks of LinkedIn Corporation and its affiliates in the United States and/or other countries.

This drawing is copyright and shall not be reproduced nor used for any other purpose without the written permission of the Bryan G Hall Ltd. This drawing must be read in conjunction with all other related drawings and documentation.

Materials not in conformity with relevant British or European Standards/Codes of practice or materials known to be deleterious to health & safety must not be used or specified on this project.


Bryan G Hall Limited has not checked or verified, and shall therefore not be liable for any inaccuracies which may be attributable to any base plan(s) reports, data or information provided by the client, or purchased by the consultant on the client's behalf, that may have been utilised within this drawing.

Bryan G Hall Limited shall not be liable for the use of this or any associated document, for any purpose, by any person other than that for which they were provided.

It remains the client's and/or its appointed contractor's responsibility to check for any discrepancies. Any anomalies discovered must be reported immediately to Bryan G Hall Limited for verification.

The locations of utilities apparatus, if shown, have been reproduced from plans supplied by Bryan G Hall Limited. Although care has been taken when duplicating this information, these locations are approximate only. No guarantee can be given by Bryan G Hall Limited for their accuracy. It is the client or its appointed agent/contractor's responsibility to verify the exact locations on site by appropriate means prior to mechanical excavation.

- KEY:**
- 1003A - 600mm line 300mm gap 200mm wide
- 1004 - 4000mm line 2000mm gap 100mm wide
- 1009A - 600mm line 300mm gap 100mm wide
- 1038 - Arrow 4000mm long
- 1039 - Bifurcation arrow 8000mm long
- 1040 - Hatching 150mm continuous white line at 3000mm centres

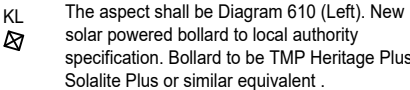

B	03.07.25	Drawing amended to reflect planning discussion comments, pedestrian refuge and markings amended accordingly.	CT	IE	
Rev:	Date:	Amendment:	DRN	CHK	AP

LEEDS T 0113 246 1555 **LONDON** T 0203 5532336

Suite E15 | Josephs Well
Hanover Walk | LEEDS | LS3 1AB

Client: ORION HOMES

Status: FOR APPROVAL

Scale: 1:250	Drawn: CT	Chkd: BR	Appvd: JF
Size: A2 - 594 x 420			

Project: WHITEHALL ROAD, BIRKENSHAW

Title: ROADMARKINGS & SIGNAGE

Drawing No: 24/230/DE/1200/001	Revision: A
Job No: 24-230	Date: 25.06.24

