


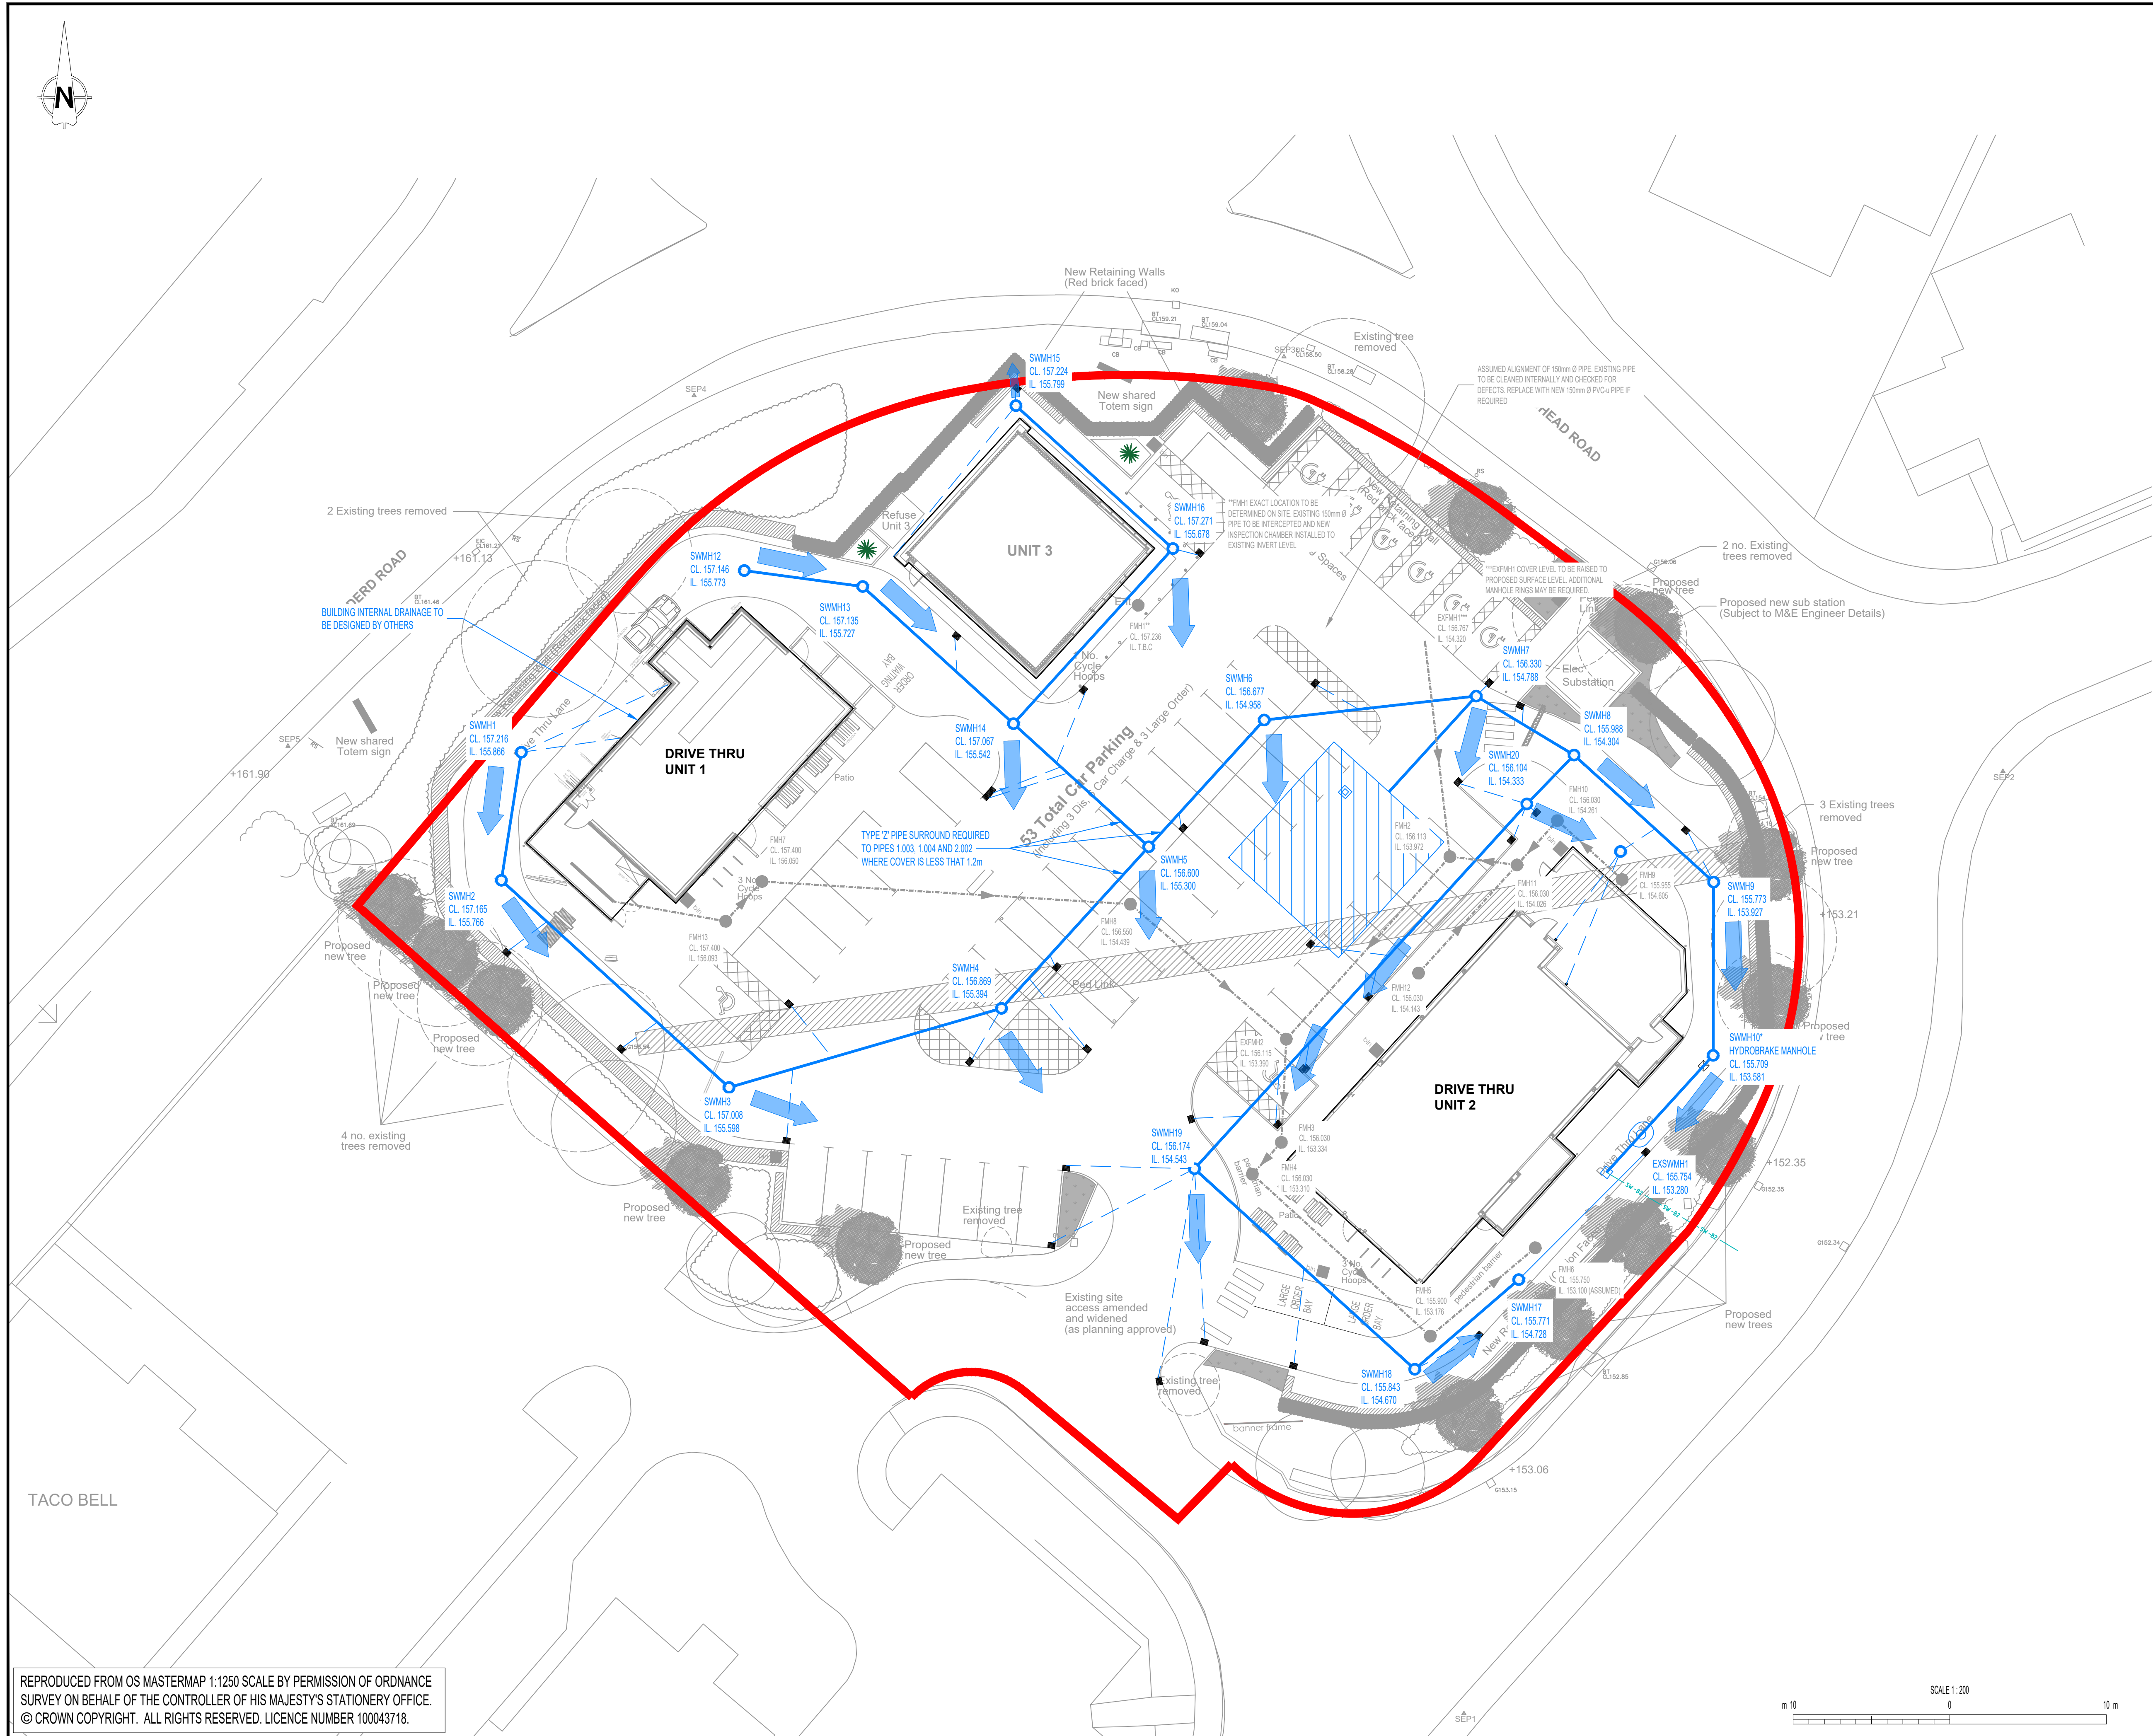

1. ALL DIMENSIONS IN MILLIMETRES AND ALL LEVELS IN METRES ABOVE ORDNANCE DATUM UNLESS SHOWN OTHERWISE.
2. THIS DESIGN IS PROPOSED ON THE BASIS OF CLIENT BRIEF, SPECIFICATIONS, BEST PRACTICE AND RISK REDUCTION / ELIMINATION. THE DESIGNER MUST BE CONSULTED ON ANY PROPOSED CHANGES, BEFORE THEY ARE CONSIDERED FOR IMPLEMENTATION

 SITE BOUNDARY
 PROPOSED FOUL SEWER AND MANHOLE
 PROPOSED SURFACE WATER SEWER AND MANHOLE
 OVERLAND EXCEEDANCE FLOW ROUTE

GRID REFERENCE: 423615, 427492
SITE ADDRESS: GELDERD ROAD, BIRSTALL,
BATLEY, WF17 9TB

CAUTION: THE MANAGEMENT AND DESIGN OF ANY AND ALL TEMPORARY WORKS REQUIRED TO EXECUTE THIS DESIGN ARE THE RESPONSIBILITY OF THE CONTRACTOR.

CLIENT



Soul Foods Group



SCHEME

ORIGINATOR C. FREEMAN	CHECKER T. INMAN	APPROVER M. WELLINGTON
--------------------------	---------------------	---------------------------

SCALE / SHEET SIZE	REV
1:200 / A1	T01

DRAWING NUMBER
16209-2003

REPRODUCED FROM OS MASTERMAP 1:1250 SCALE BY PERMISSION OF ORDNANCE
SURVEY ON BEHALF OF THE CONTROLLER OF HIS MAJESTY'S STATIONERY OFFICE.
© CROWN COPYRIGHT. ALL RIGHTS RESERVED. LICENCE NUMBER 100043718.