

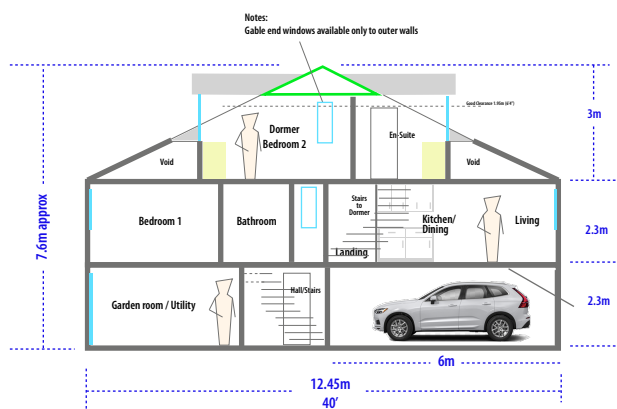
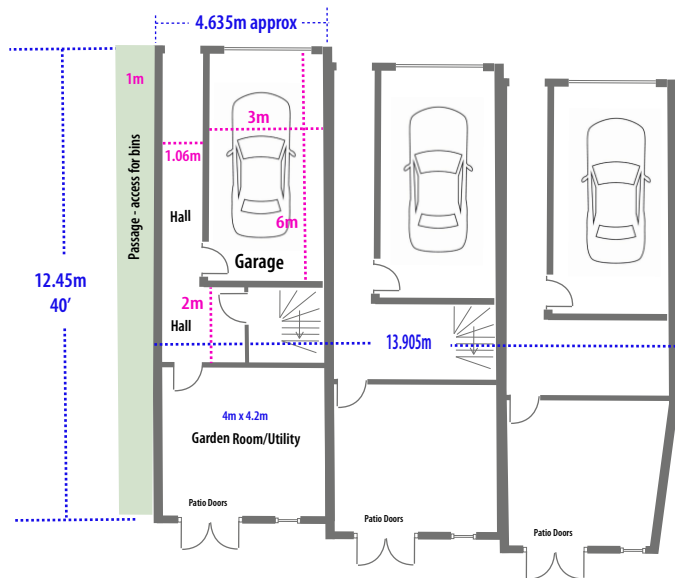


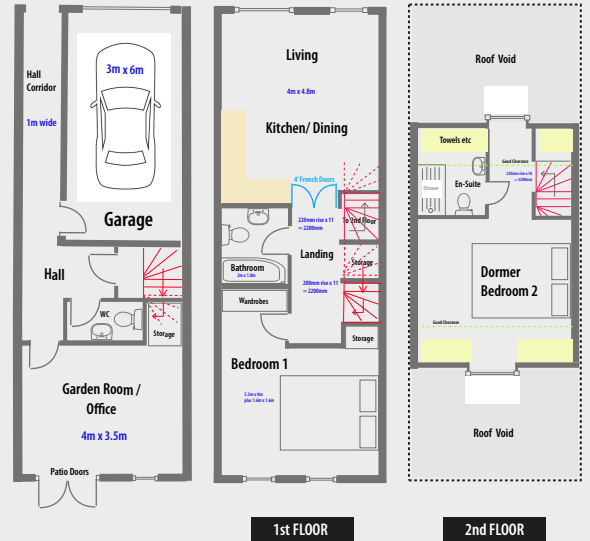

07801 678943

OPTION ground floor WC

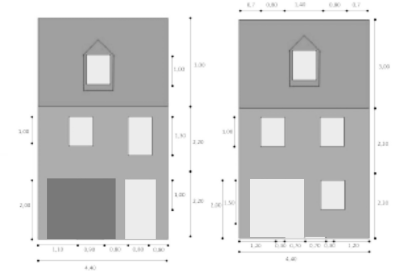

Notes:
2 outer houses could have small vertical windows for light into Hallway/garage



07801 678043

Floor Layout

Dated 5.8.25 - iss 2

SCALE 1:200

Proposed erection of 3 terraced houses
Grandstand Garage, Mark Street, Paddock HD1 4ST

Floor Layout