


- Notes:
1. Setting out to be the responsibility of contractor.
 2. Contractor to pay particular attention to pitch of roof and headroom at stairs
 3. Any discrepancies to be reported to Colne Valley Design.

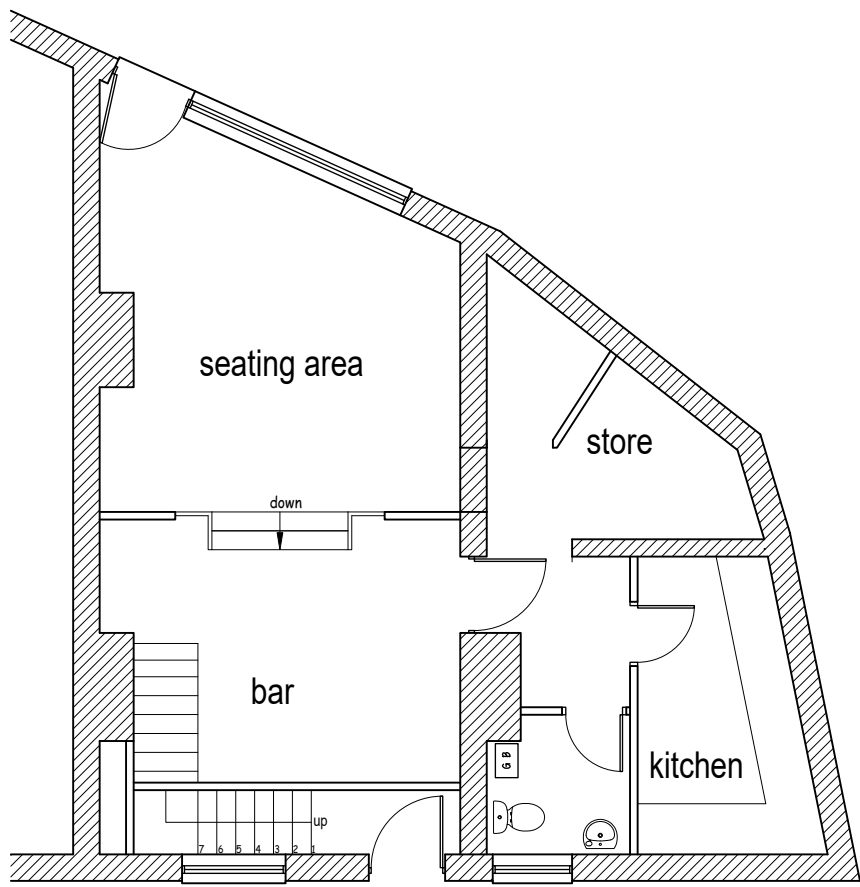


Existing ground floor layout (1:100)



Existing front/east facing elevation (1:100)




Block plan (1:500)

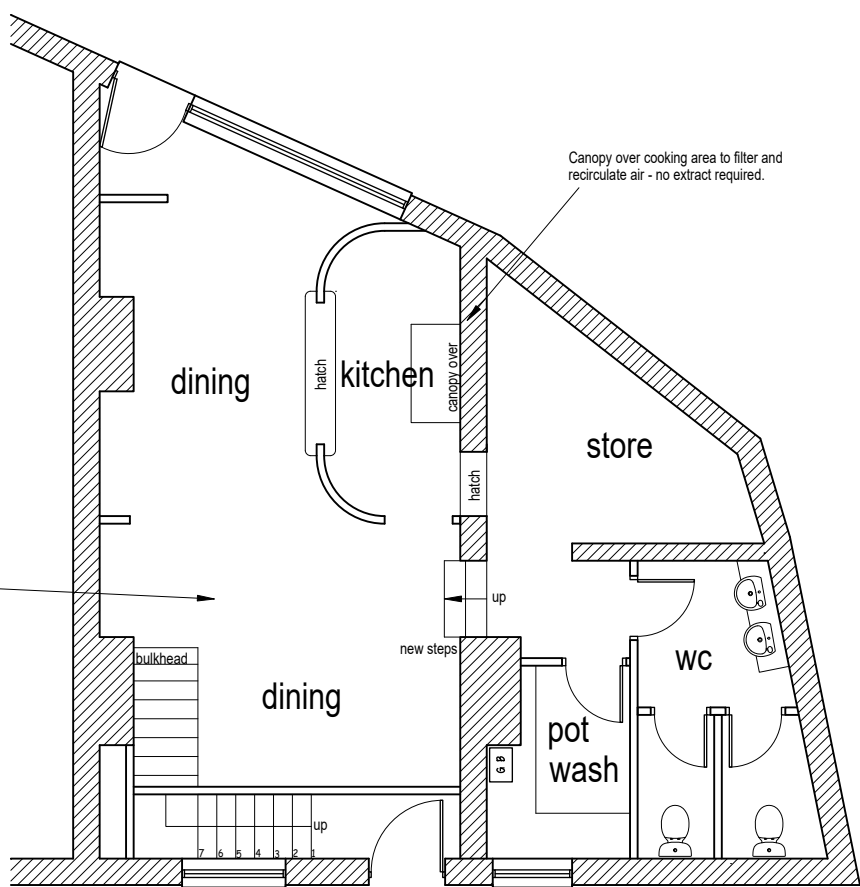

Proposed ground floor layout (1:100)



Proposed front/east facing elevation (1:100)

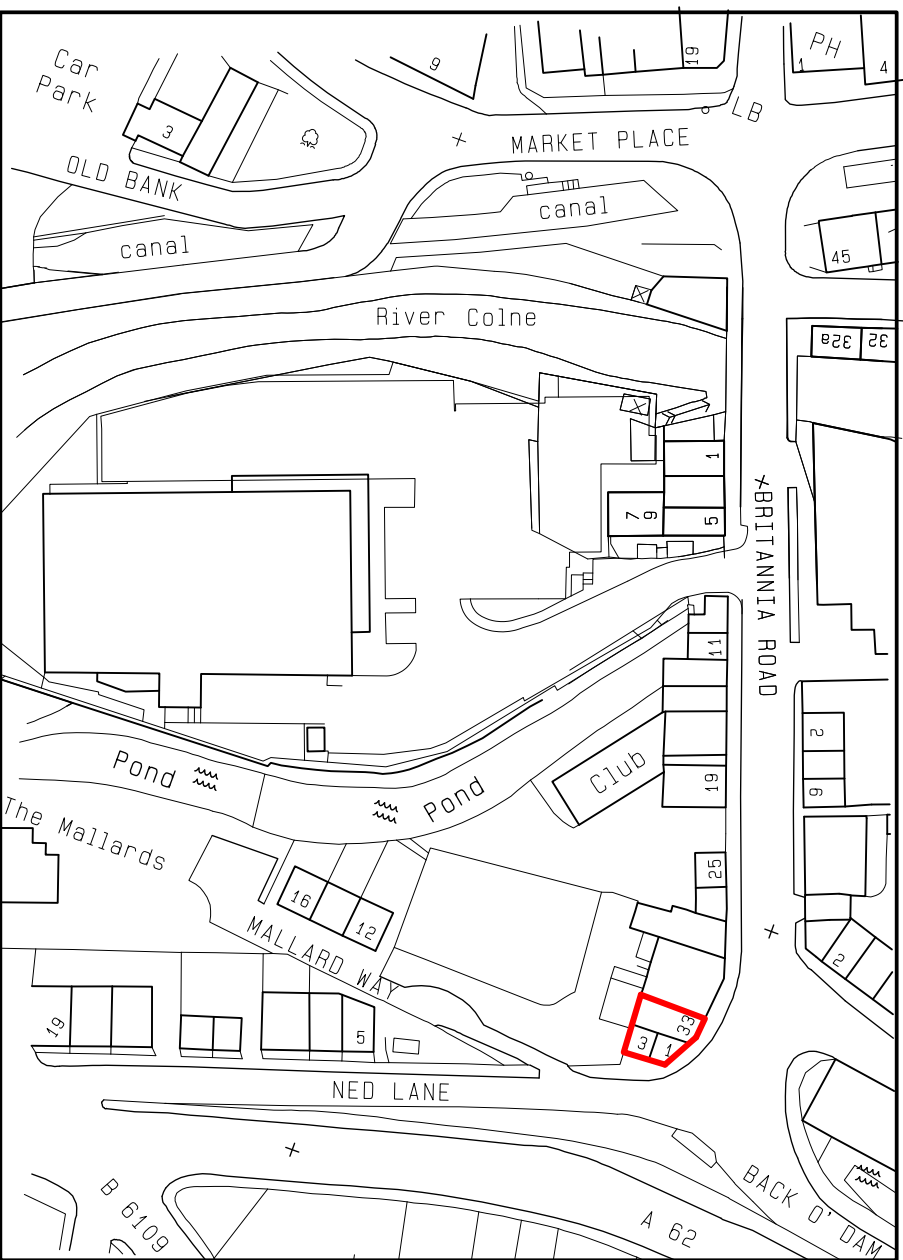

Location plan (1:1250)

Rev A 01/10/2025 Extract from kitchen omitted. Now filtered and recirculated.



Colne Valley Design
8 Meadow Lane
Slaithwaite
Huddersfield HD7 5EX

Tel/Fax: 01484 842097
Mobile: 07867 803312
E-mail: mitchell@cvdesign.freemove.co.uk
Proprietor: S.A. Mitchell (A/CIOB)

Project		
Change of use to restaurant.		
For		
Mrs V Tillotson.		
Address		
33 Britannia Road Slaithwaite HD7 5HF.		
Title		
Planning drawing.		
Job No.	Drawing number	Date
25 J 32.	01 A.	Aug 2025.