



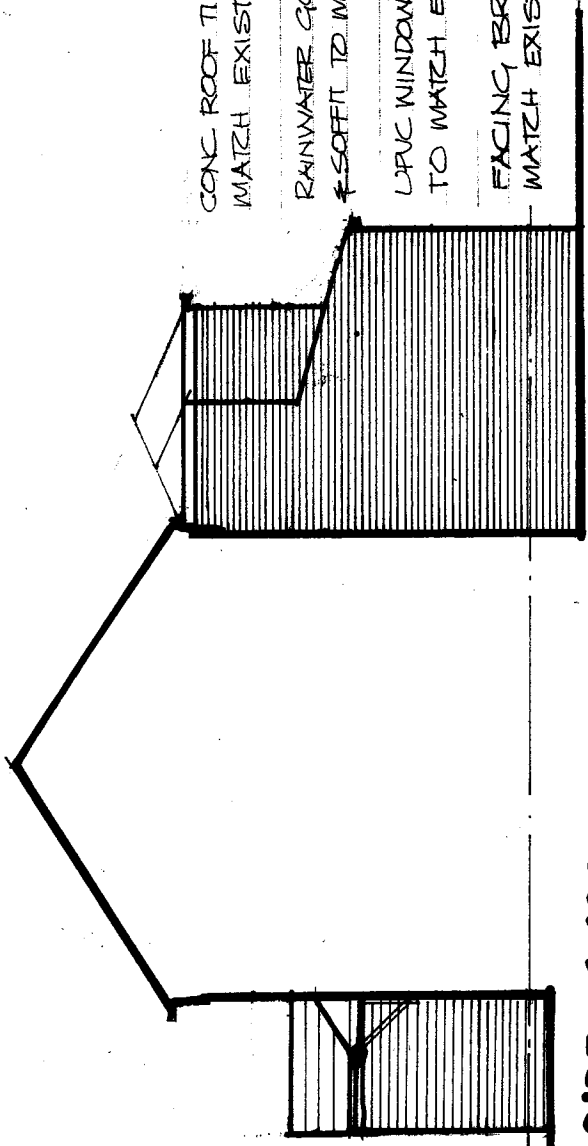



SIDE 1:100

CONC. ROOF TILES TO
MATCH EXISTING.
RAINWATER GOODS, FASCIA
& SOFFIT TO MATCH EXISTING.
UPVC WINDOWS & DOORS
TO MATCH EXISTING.
FACING, BRICK TO
MATCH EXISTING.

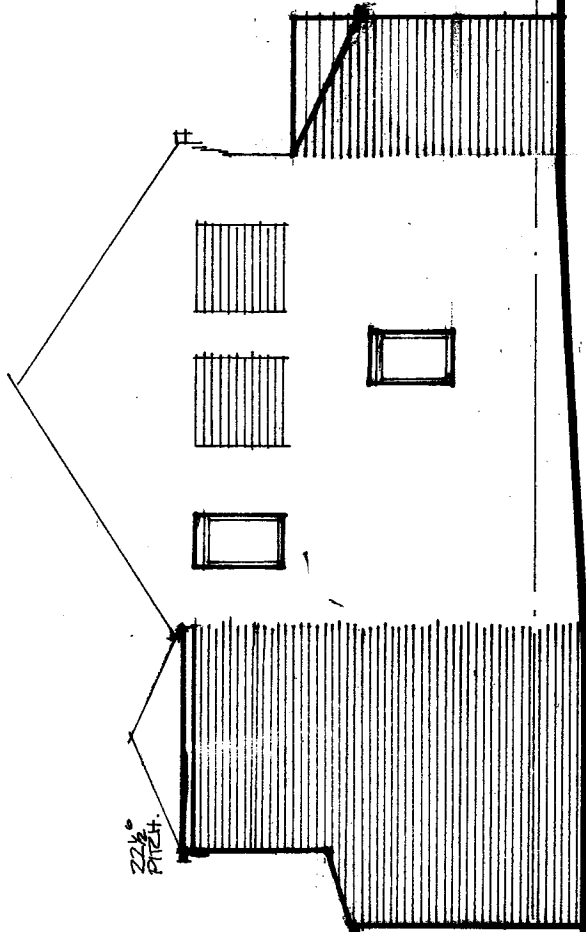


SIDE 1:10

22.5°
PITCH

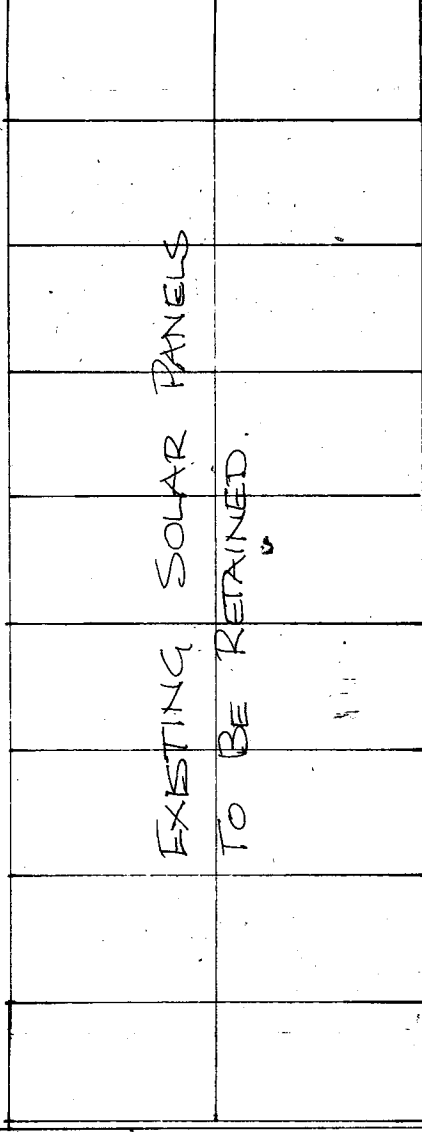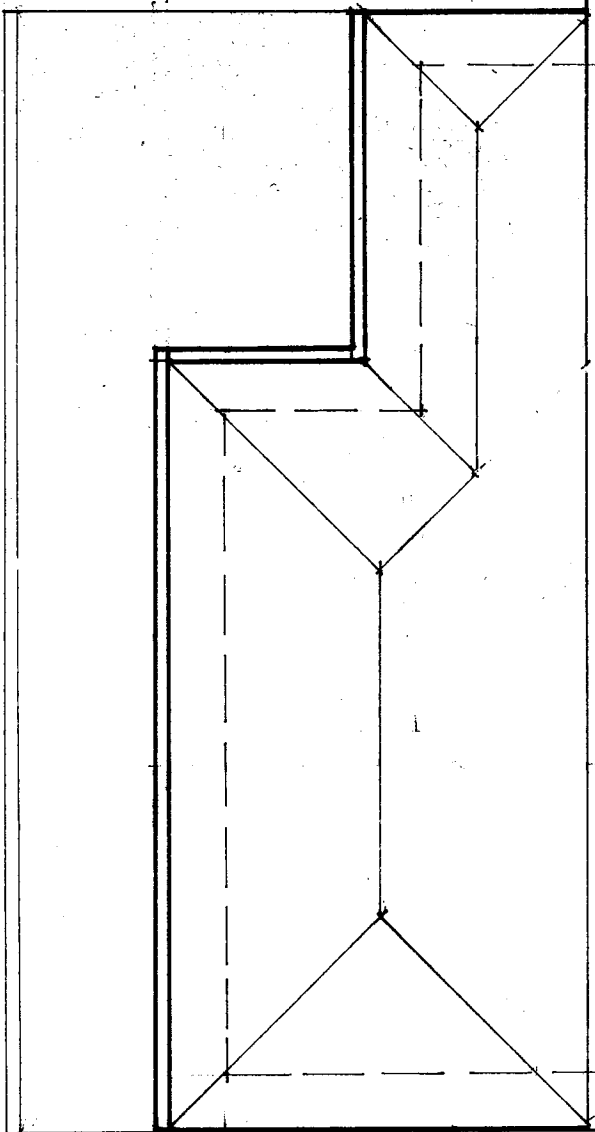


EXISTING SOLAR PANELS
TO BE RETAINED.


RIDGE

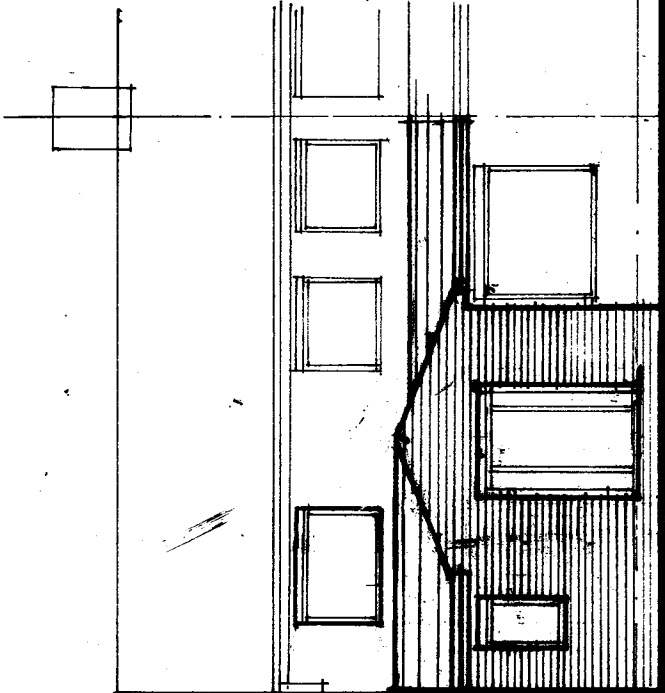

FRONT 1:100

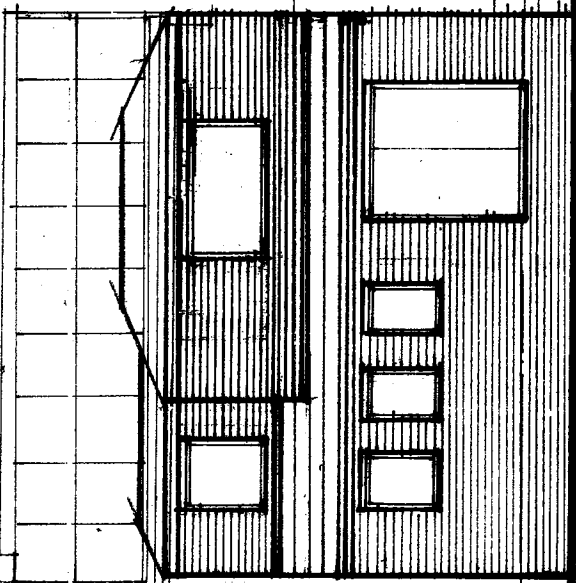

REAR 1:100

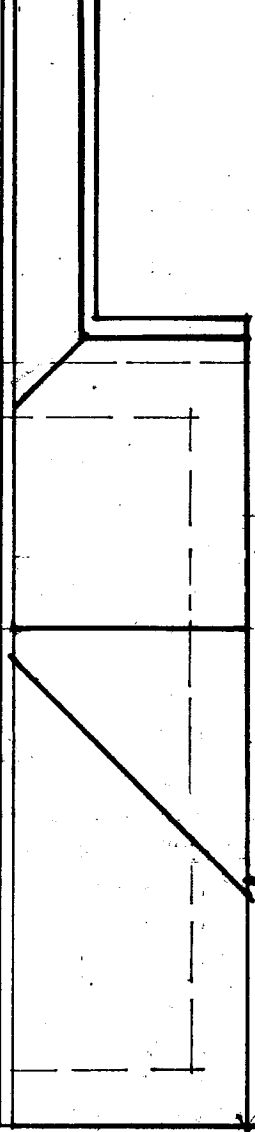

ROOF 1:50