




FRONT ELEVATION

SIDE ELEVATION




SIDE ELEVATION

REAR ELEVATION

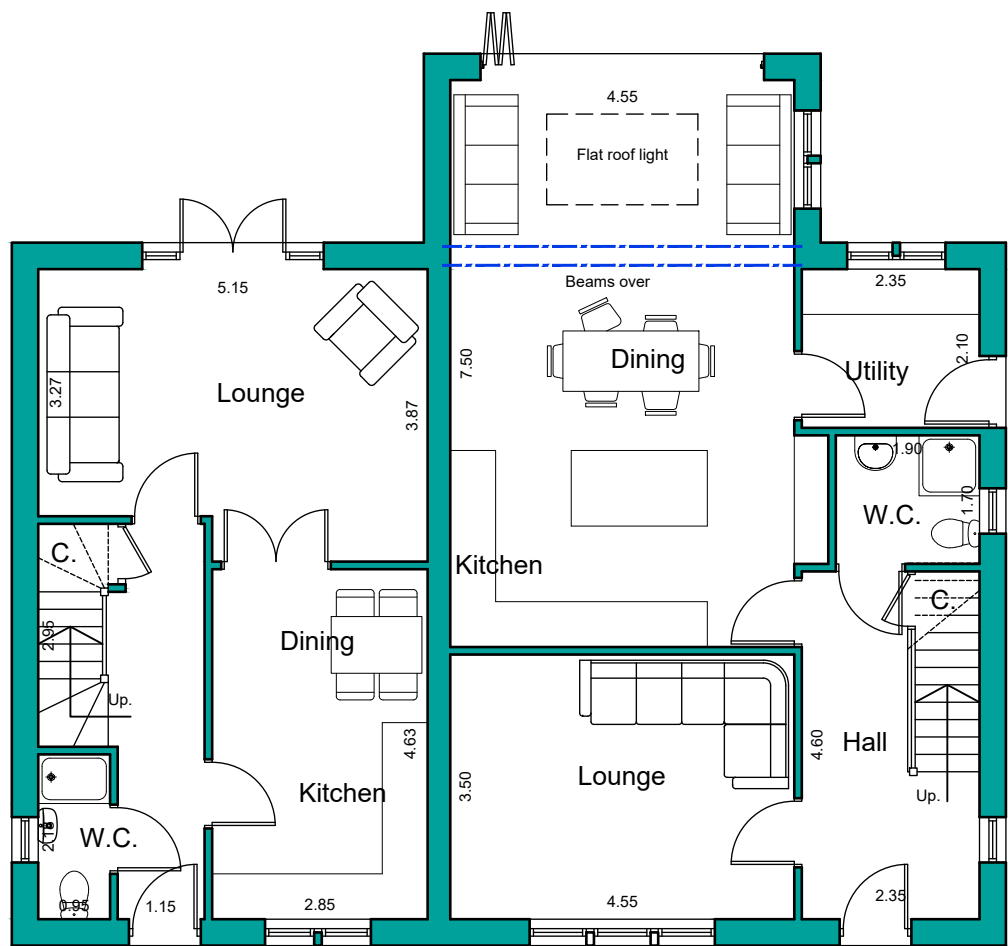

GROUND FLOOR PLAN

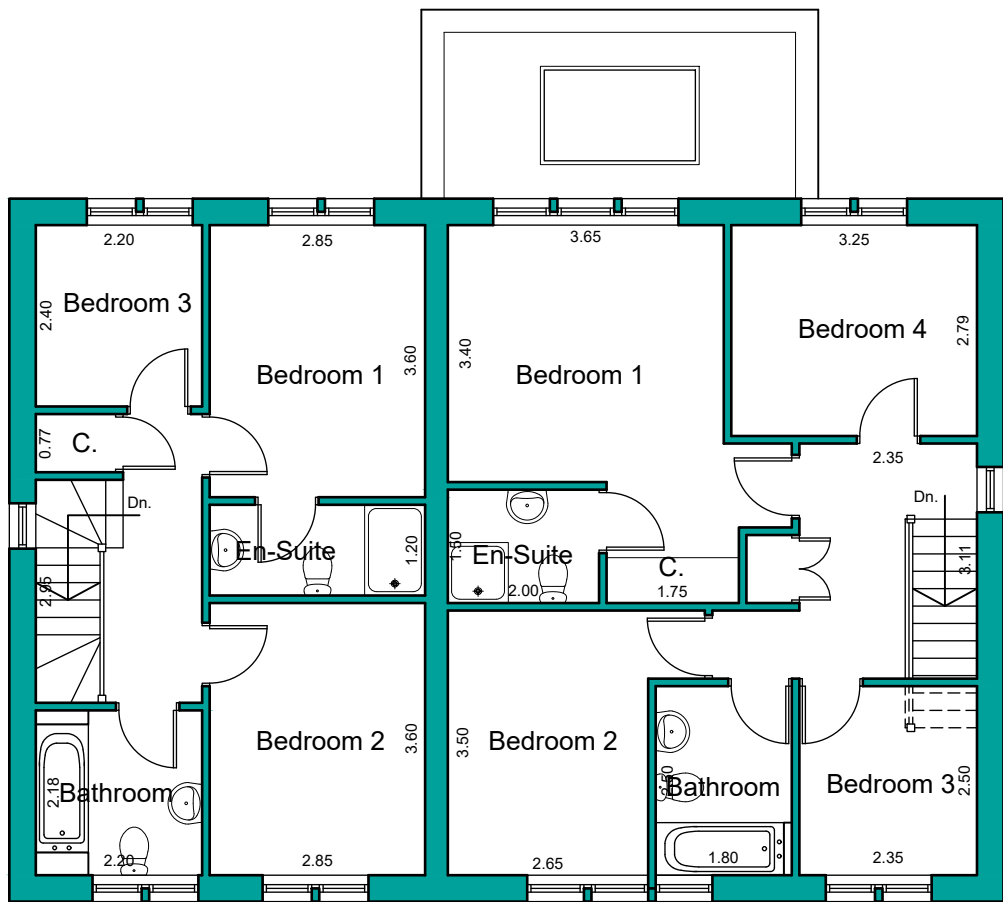

FIRST FLOOR PLAN

NOTES

This drawing has been prepared specifically for the purpose of obtaining Planning and or Building Regulations Approval. Its suitability for other purposes without additional supplementary details and specifications cannot be guaranteed.

All dimensions are to be checked on site, any discrepancies are to be reported to the designer before work commences. Use only figured dimensions.

All structural components shown are indicative only. Details / calculations of structural members are to be provided by the Structural Engineer.

This drawing is not to be copied or divulged to a third party without written permission.



Revisions	
P01 Preliminary Issue	20.07.25
P02 Additional detail added	12.08.25

Project:	
Residential Development	
at	Lumb Lane Nurseries Lumb Lane Almondbury
for	North Park Homes Ltd
Plots 4 and 5	
Plans and Elevations	

Purpose of issue: PLANNING

Drawn	DRH
Date	May 2025
Scales	1:100 @ A2
Drawing No.	2524 - 0304 - P02

