


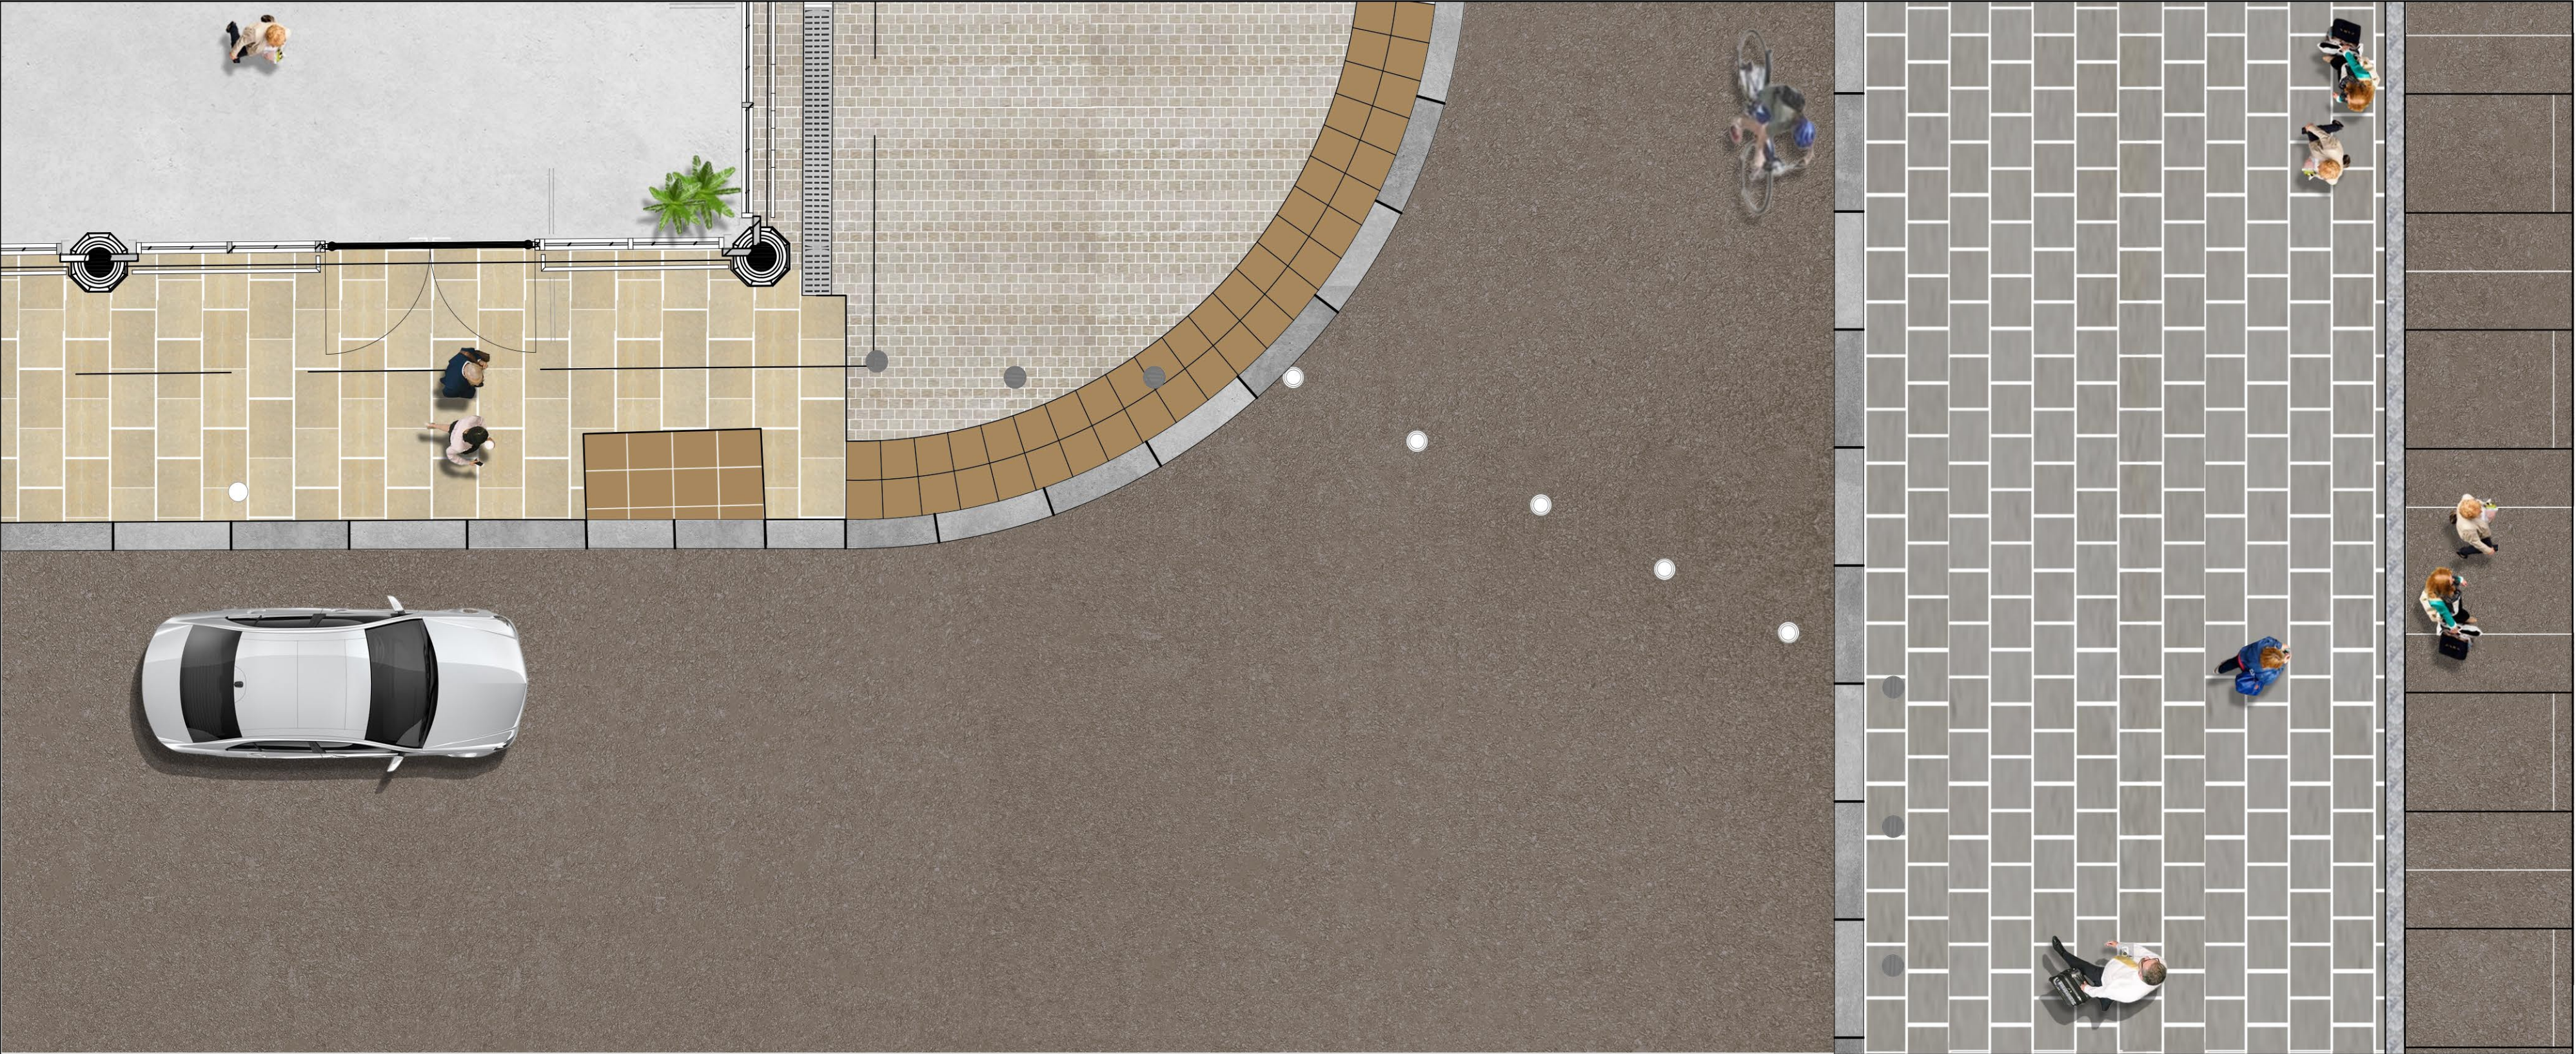


DETAIL 1 - EXTENDED
SCALE 1:50




DETAIL 5 - EXTENDED
SCALE 1:50

MATERIAL PALETTE KEY

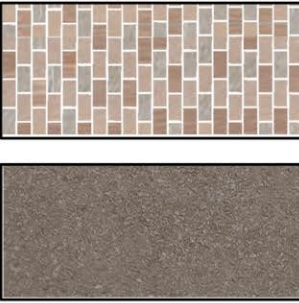

Existing Yorkstone setts
Repaired

New high quality tarmac

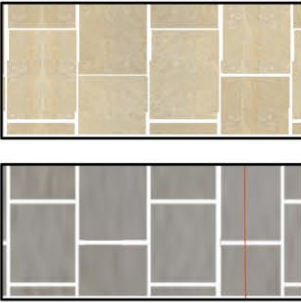


Existing Yorkstone Pavers
Repaired

New concrete pavers
600 x 600




Existing Concrete Pavers
Repaired

Granite Channels between new
tarmac and new concrete pavers.
Silver grey colour
Dims: 200x 600 mm

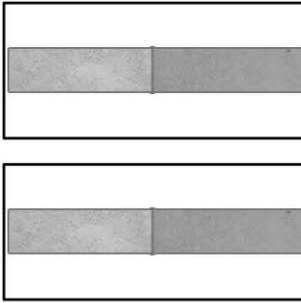


Existing Yorkstone Kerbs
Repaired

Proposed Yorkstone Kerbs

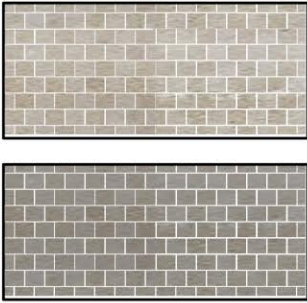

Existing Concrete Setts
Repaired


Proposed Concrete Setts

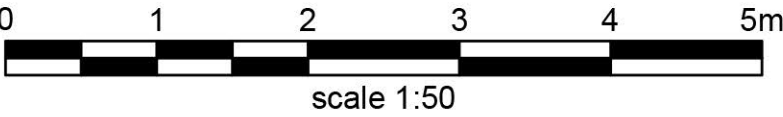

Do not remove this panel from this drawing. Do not scale from this drawing. All dimensions and levels are to be checked on site. All discrepancies, errors and omissions must be reported immediately to Greig and Stephenson Ltd. The contractor is responsible for setting out, checking and confirming all site conditions prior to fabrication and construction. All building and fabrication works are to be carried out in accordance with the Local and National Building Codes, practices and standards.

This drawing is copyright and must not be reproduced without the written consent of Greig and Stephenson Ltd. Greig and Stephenson Ltd. accept no responsibility for any loss or expenses arising from use of this drawing for any purpose other than those agreed in writing by Greig and Stephenson Ltd. This drawing is not to be used by any third party without the written consent of Greig and Stephenson Ltd.

KEY PLAN

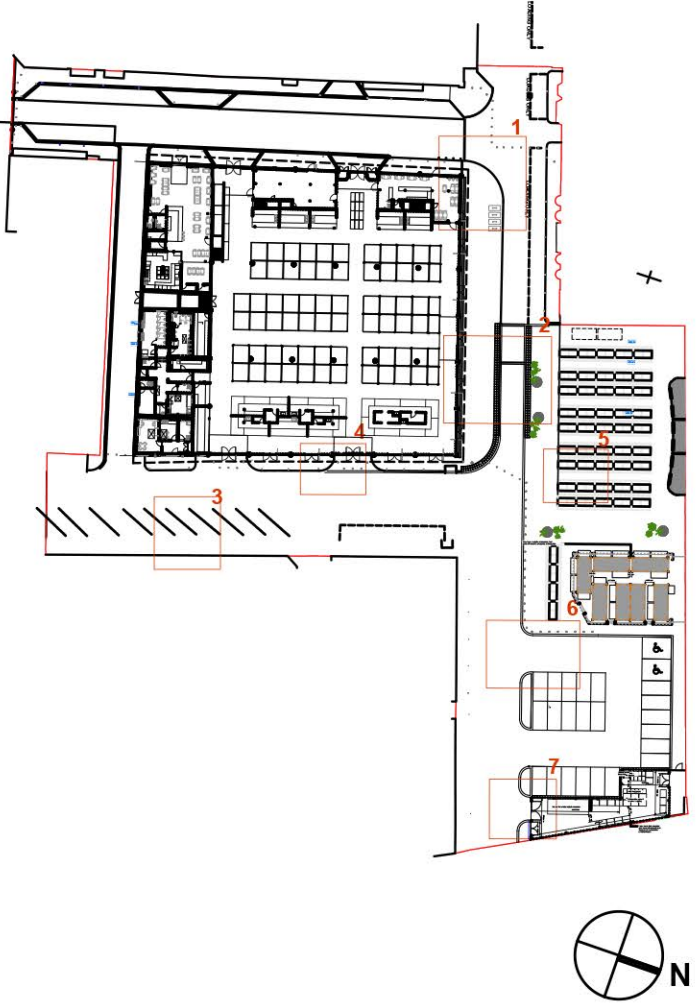

REVISIONS	P01	22.08.25	Issue for Planning	TS	NM
	DATE		COMMENT	DRW	CHK

Greig &
Stephenson
Architects

Studio SW.201, Screenworks
22 Highbury Grove
London, N5 2ER
tel. 020 7403 5511
fax. 020 7403 5544
email. info@gands.co.uk

CLIENT
KIRKLEES COUNCIL

PROJECT
HUDDERSFIELD MARKET

STATUS
S3 - FOR REVIEW AND COMMENTS

DRAWING
Public Realm - Experiential Plans Sheet 2

SCALE	DRAWN	CHECKED	DATE
1:50 @ A1	TS	NM	22.08.25
DRAWING NUMBER			REVISION
HMH-GSA-PR-00-D-A-0471			P01