



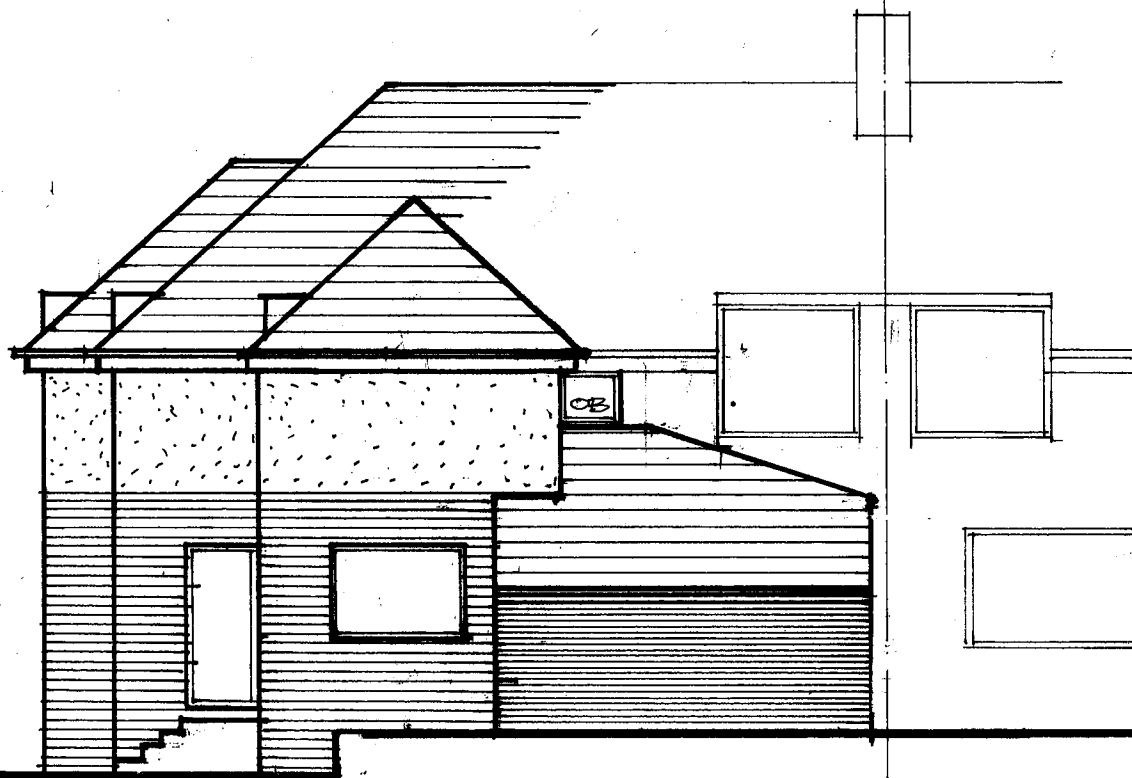


REAR 1:100

FACING BRICK TO MATCH  
EXISTING TO GARAGE.

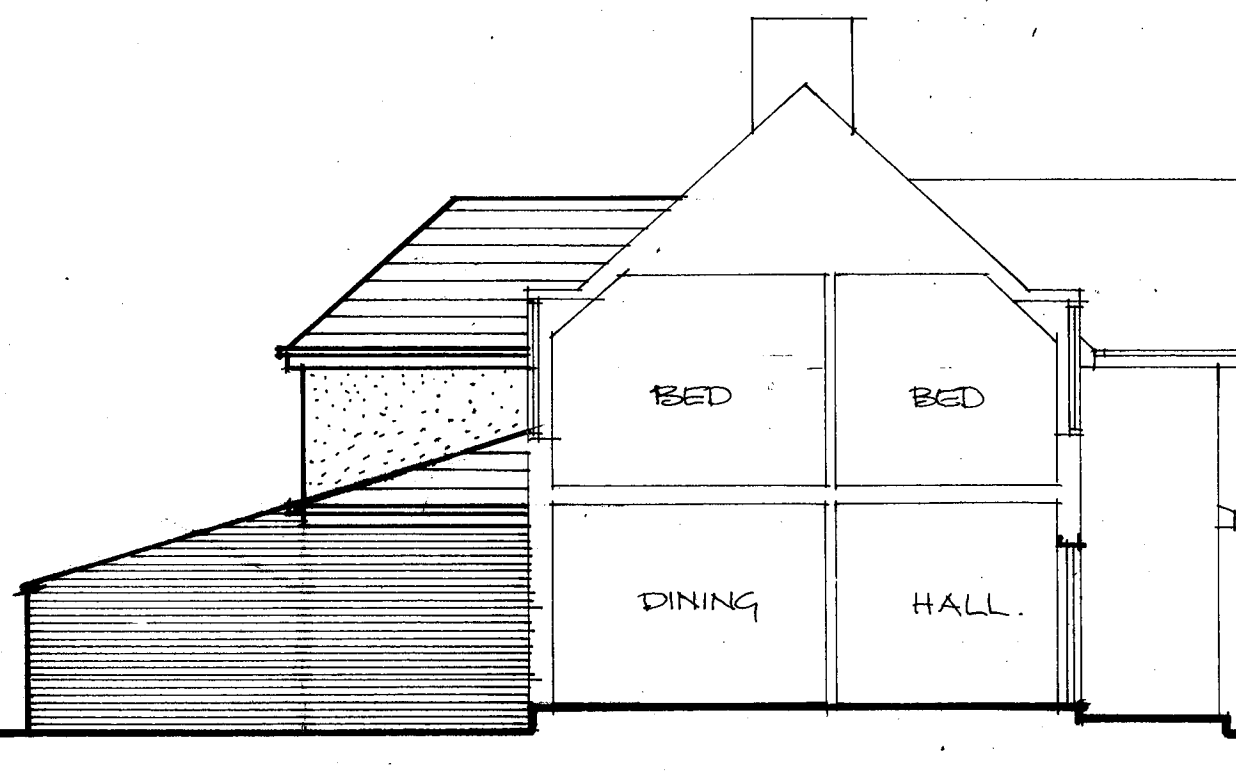

SIDE 1:100

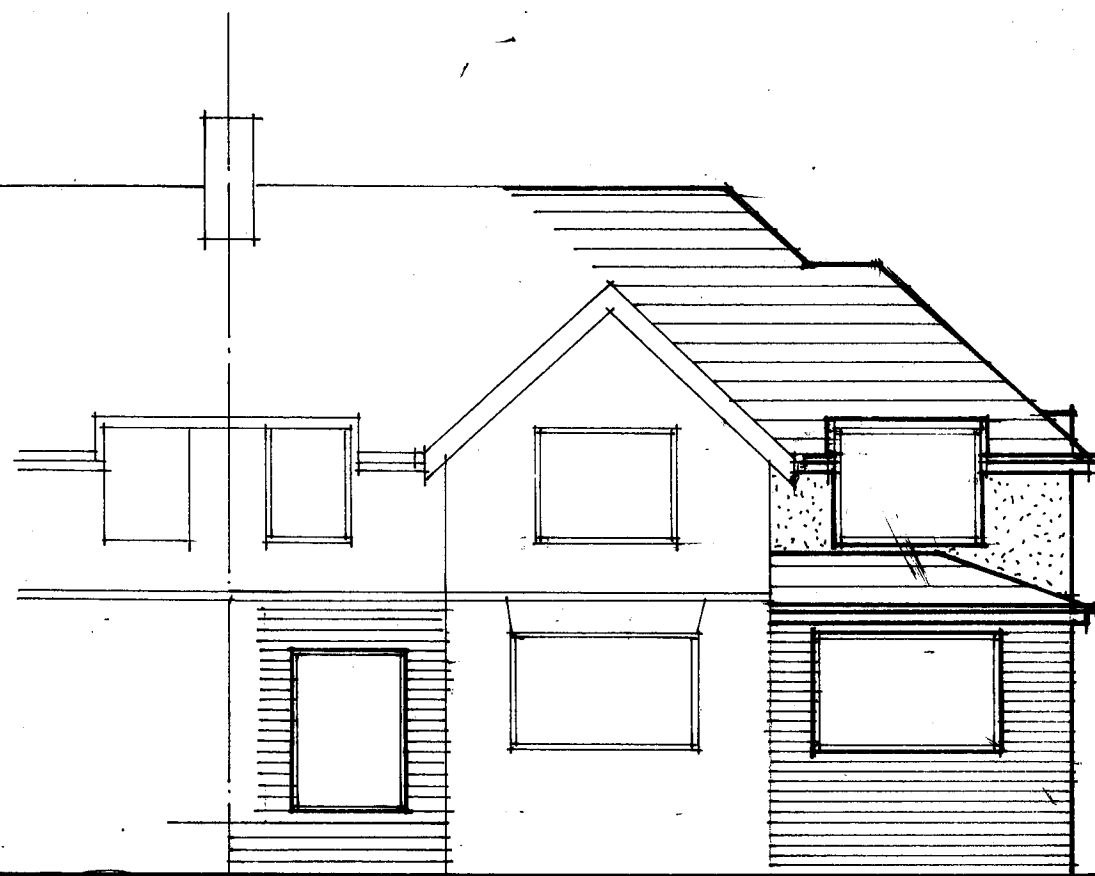


FRONT 1:100

CONC ROOF TILES &  
FITTINGS TO MATCH  
EXISTING.  
RAINWATER GOODS FASCIA  
& SOFFIT TO MATCH EXISTING.

RENDER FINISH TO  
MATCH EXISTING.

UPVC DOUBLE GLAZED  
WINDOWS & DOOR

COURSED STONE TO  
MATCH EXISTING

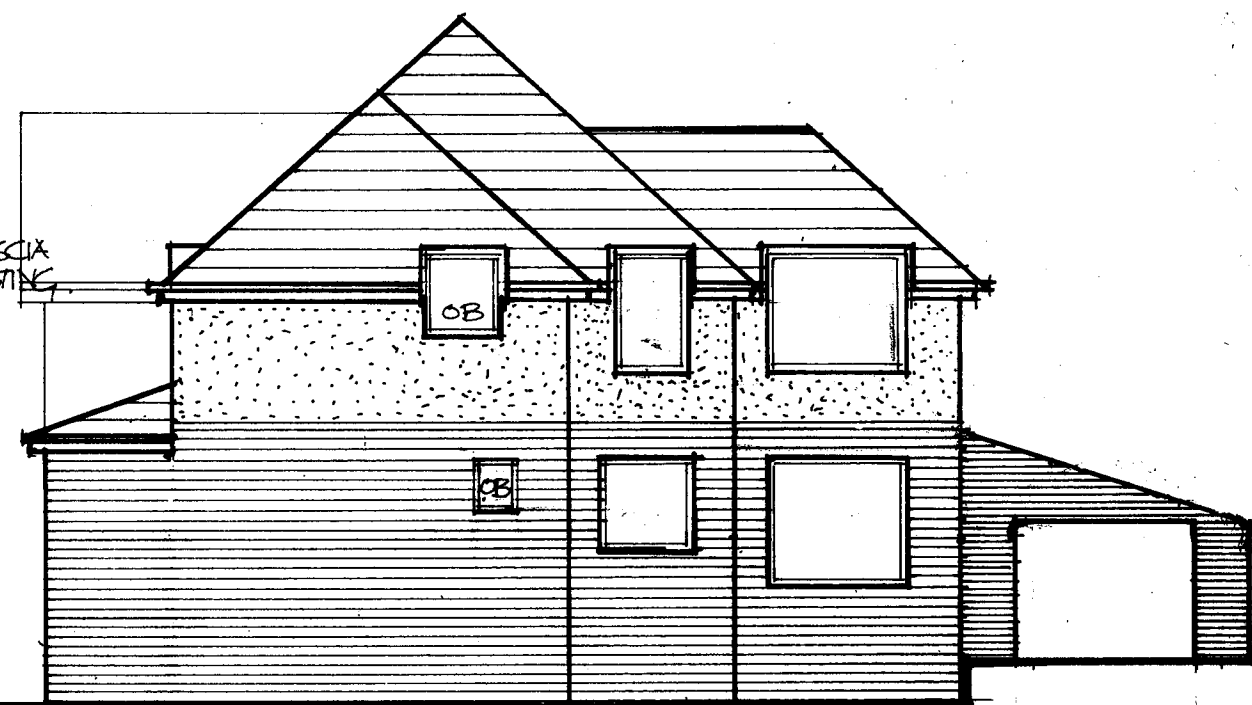

SIDE 1:100