


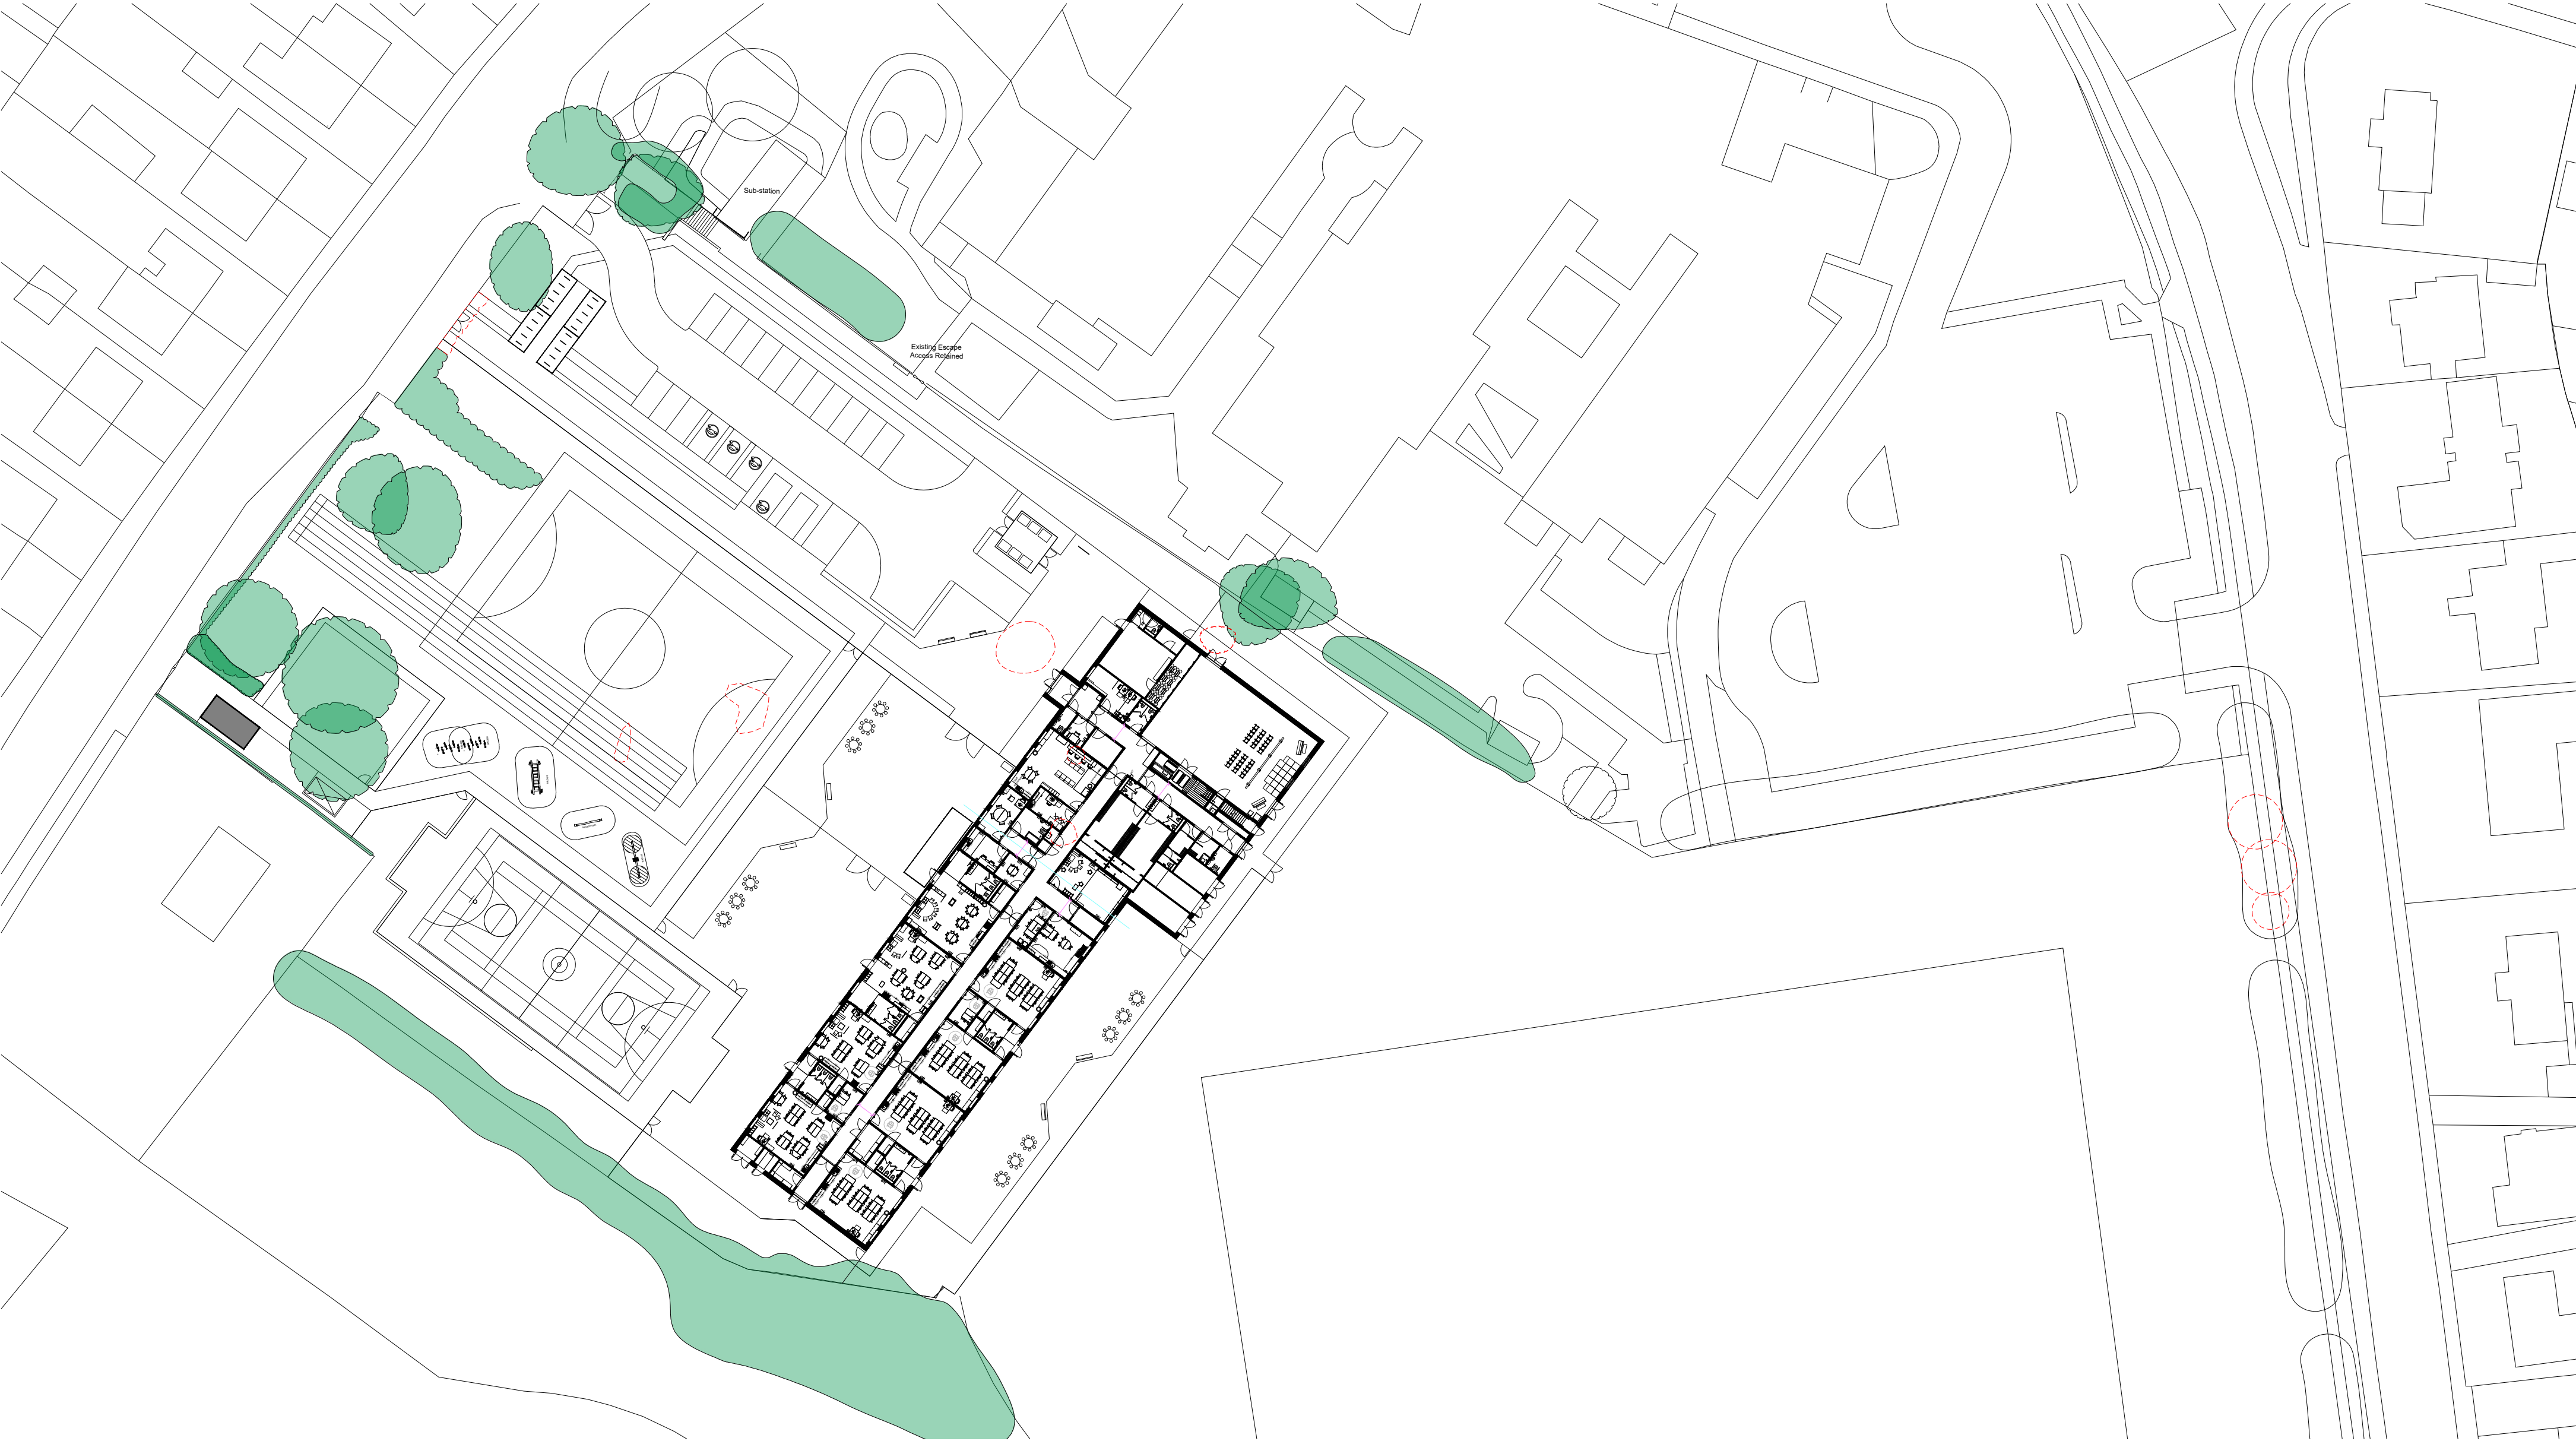

NOTES LEGEND Existing Trees & Hedgerow to be Retained Existing Trees & Hedgerow to be Removed
