
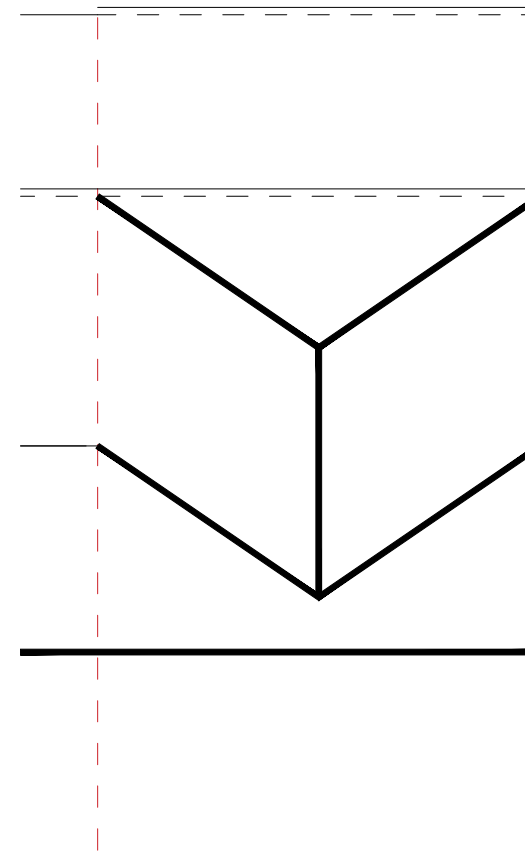
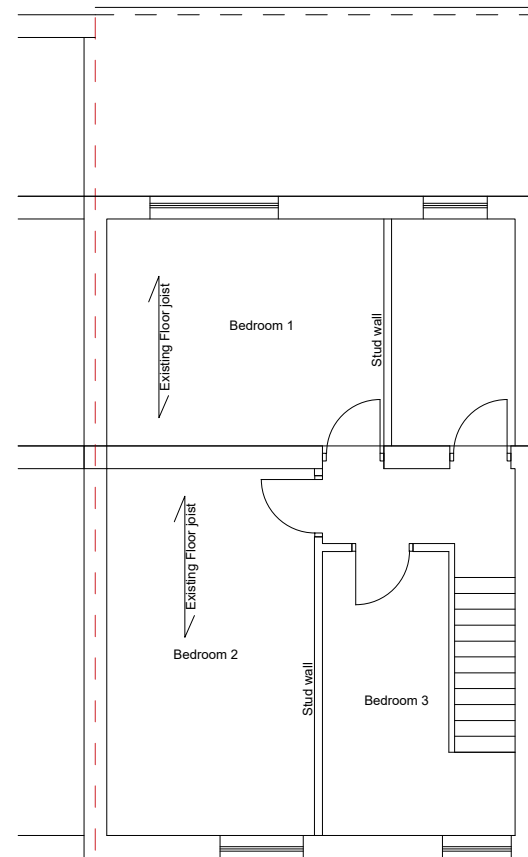
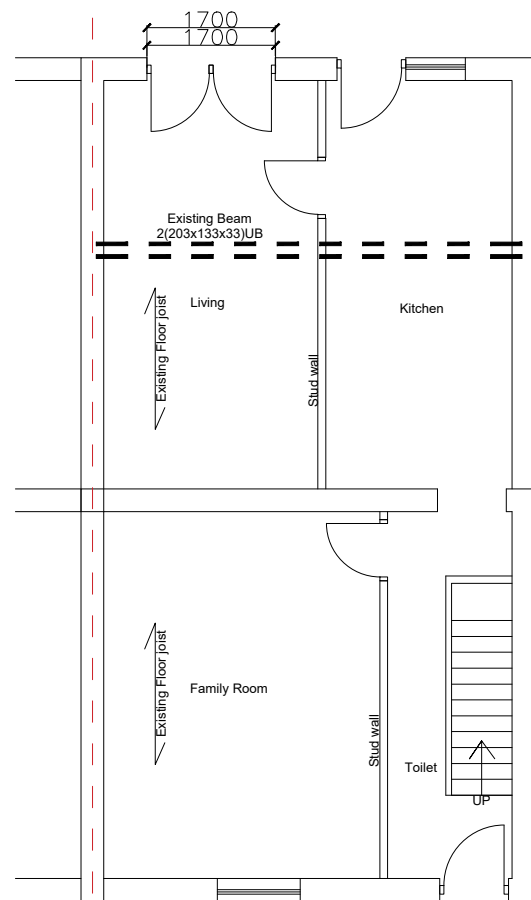
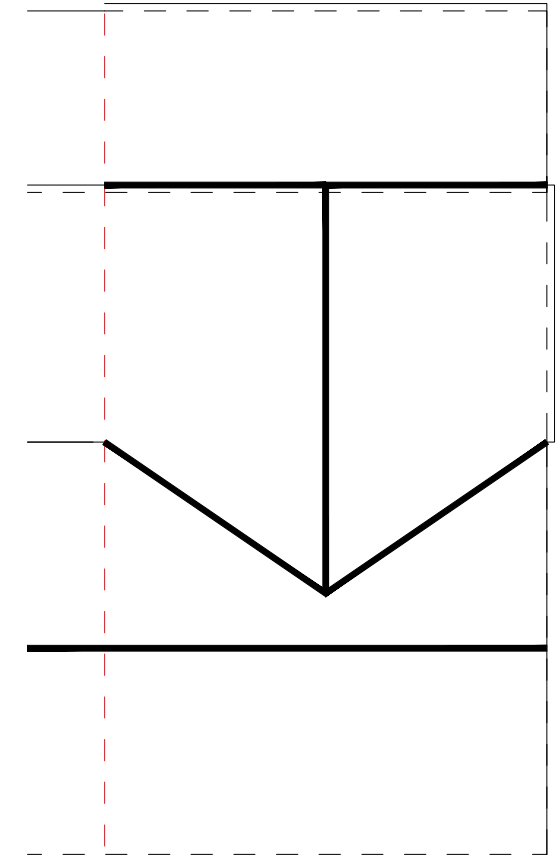
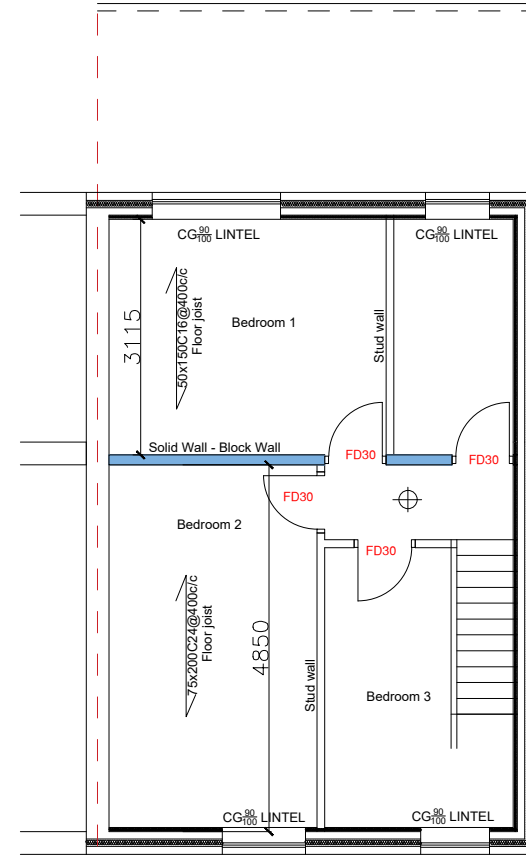
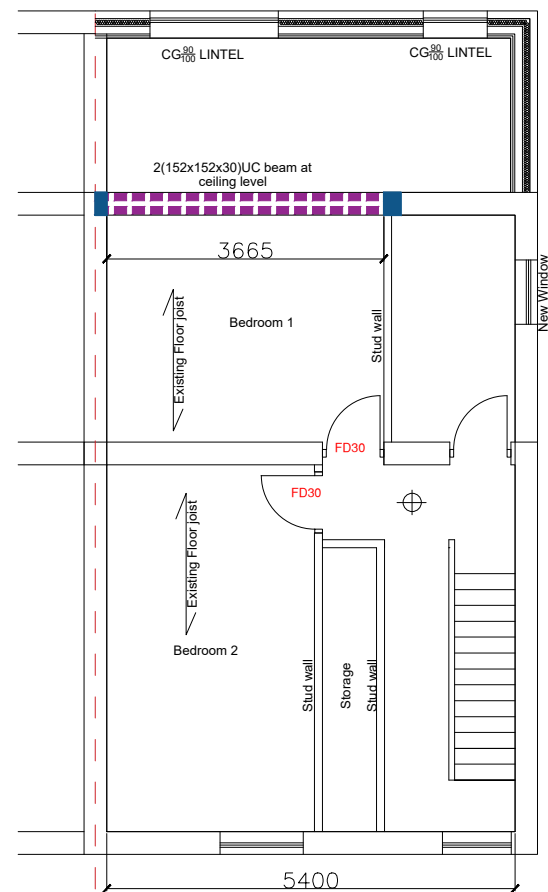


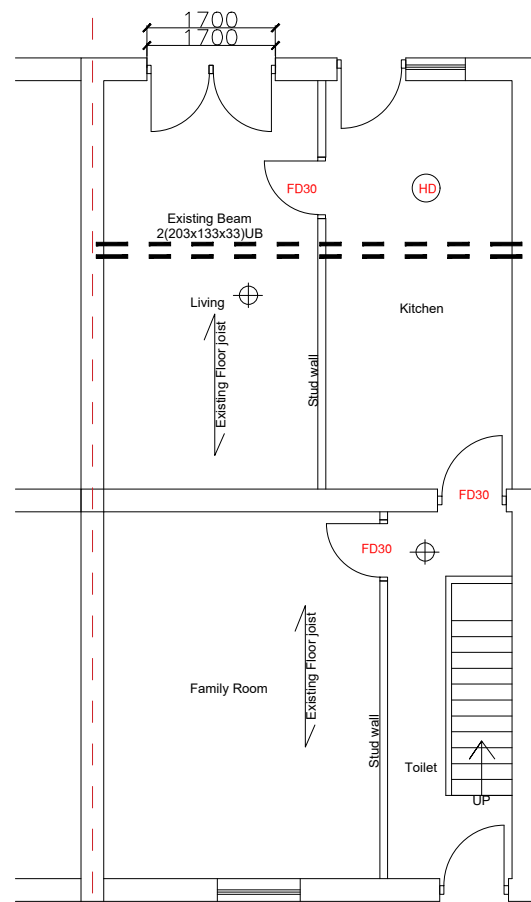

FIRE LEGEND	
	SOUNDER
	EMERGENCY EXIT LIGHT
	SMOKE ALARM INTERLINKED AND MAINS OPERATED WITH BATTERY BACKUP
	HEAT DETECTOR
FD20	20 MIN FIRE DOOR
FD30	30 MIN FIRE DOOR
	FIRE EXIT RUNNING MAN SIGN

NOTES

This drawing is subject to a detailed building and site survey, therefore no guarantee of its accuracy can be given.
This drawing has been draughted in accordance with the clients design requirements.
All areas are approximate and are subject to a detailed building and site survey and further design development.
All dimensions should be checked prior to commencement of construction on site. Measurements should not be taken off the drawing.

B	B Reqs Issue	27.09.22
A	Planning Issue	16.09.25
Rev	Revision	Date

JOB
PROPOSED PART FIRST FLOOR AND SECOND REAR
EXTENSION

ADDRESS
11 GROSVENOR STREET
DEWSBURY
WF12 9PR

Mr SAQIB HASAN

<u>DATE</u>	<u>SCALE</u>	<u>SHEET</u>	
16.09.25	1:100	2@A3	