


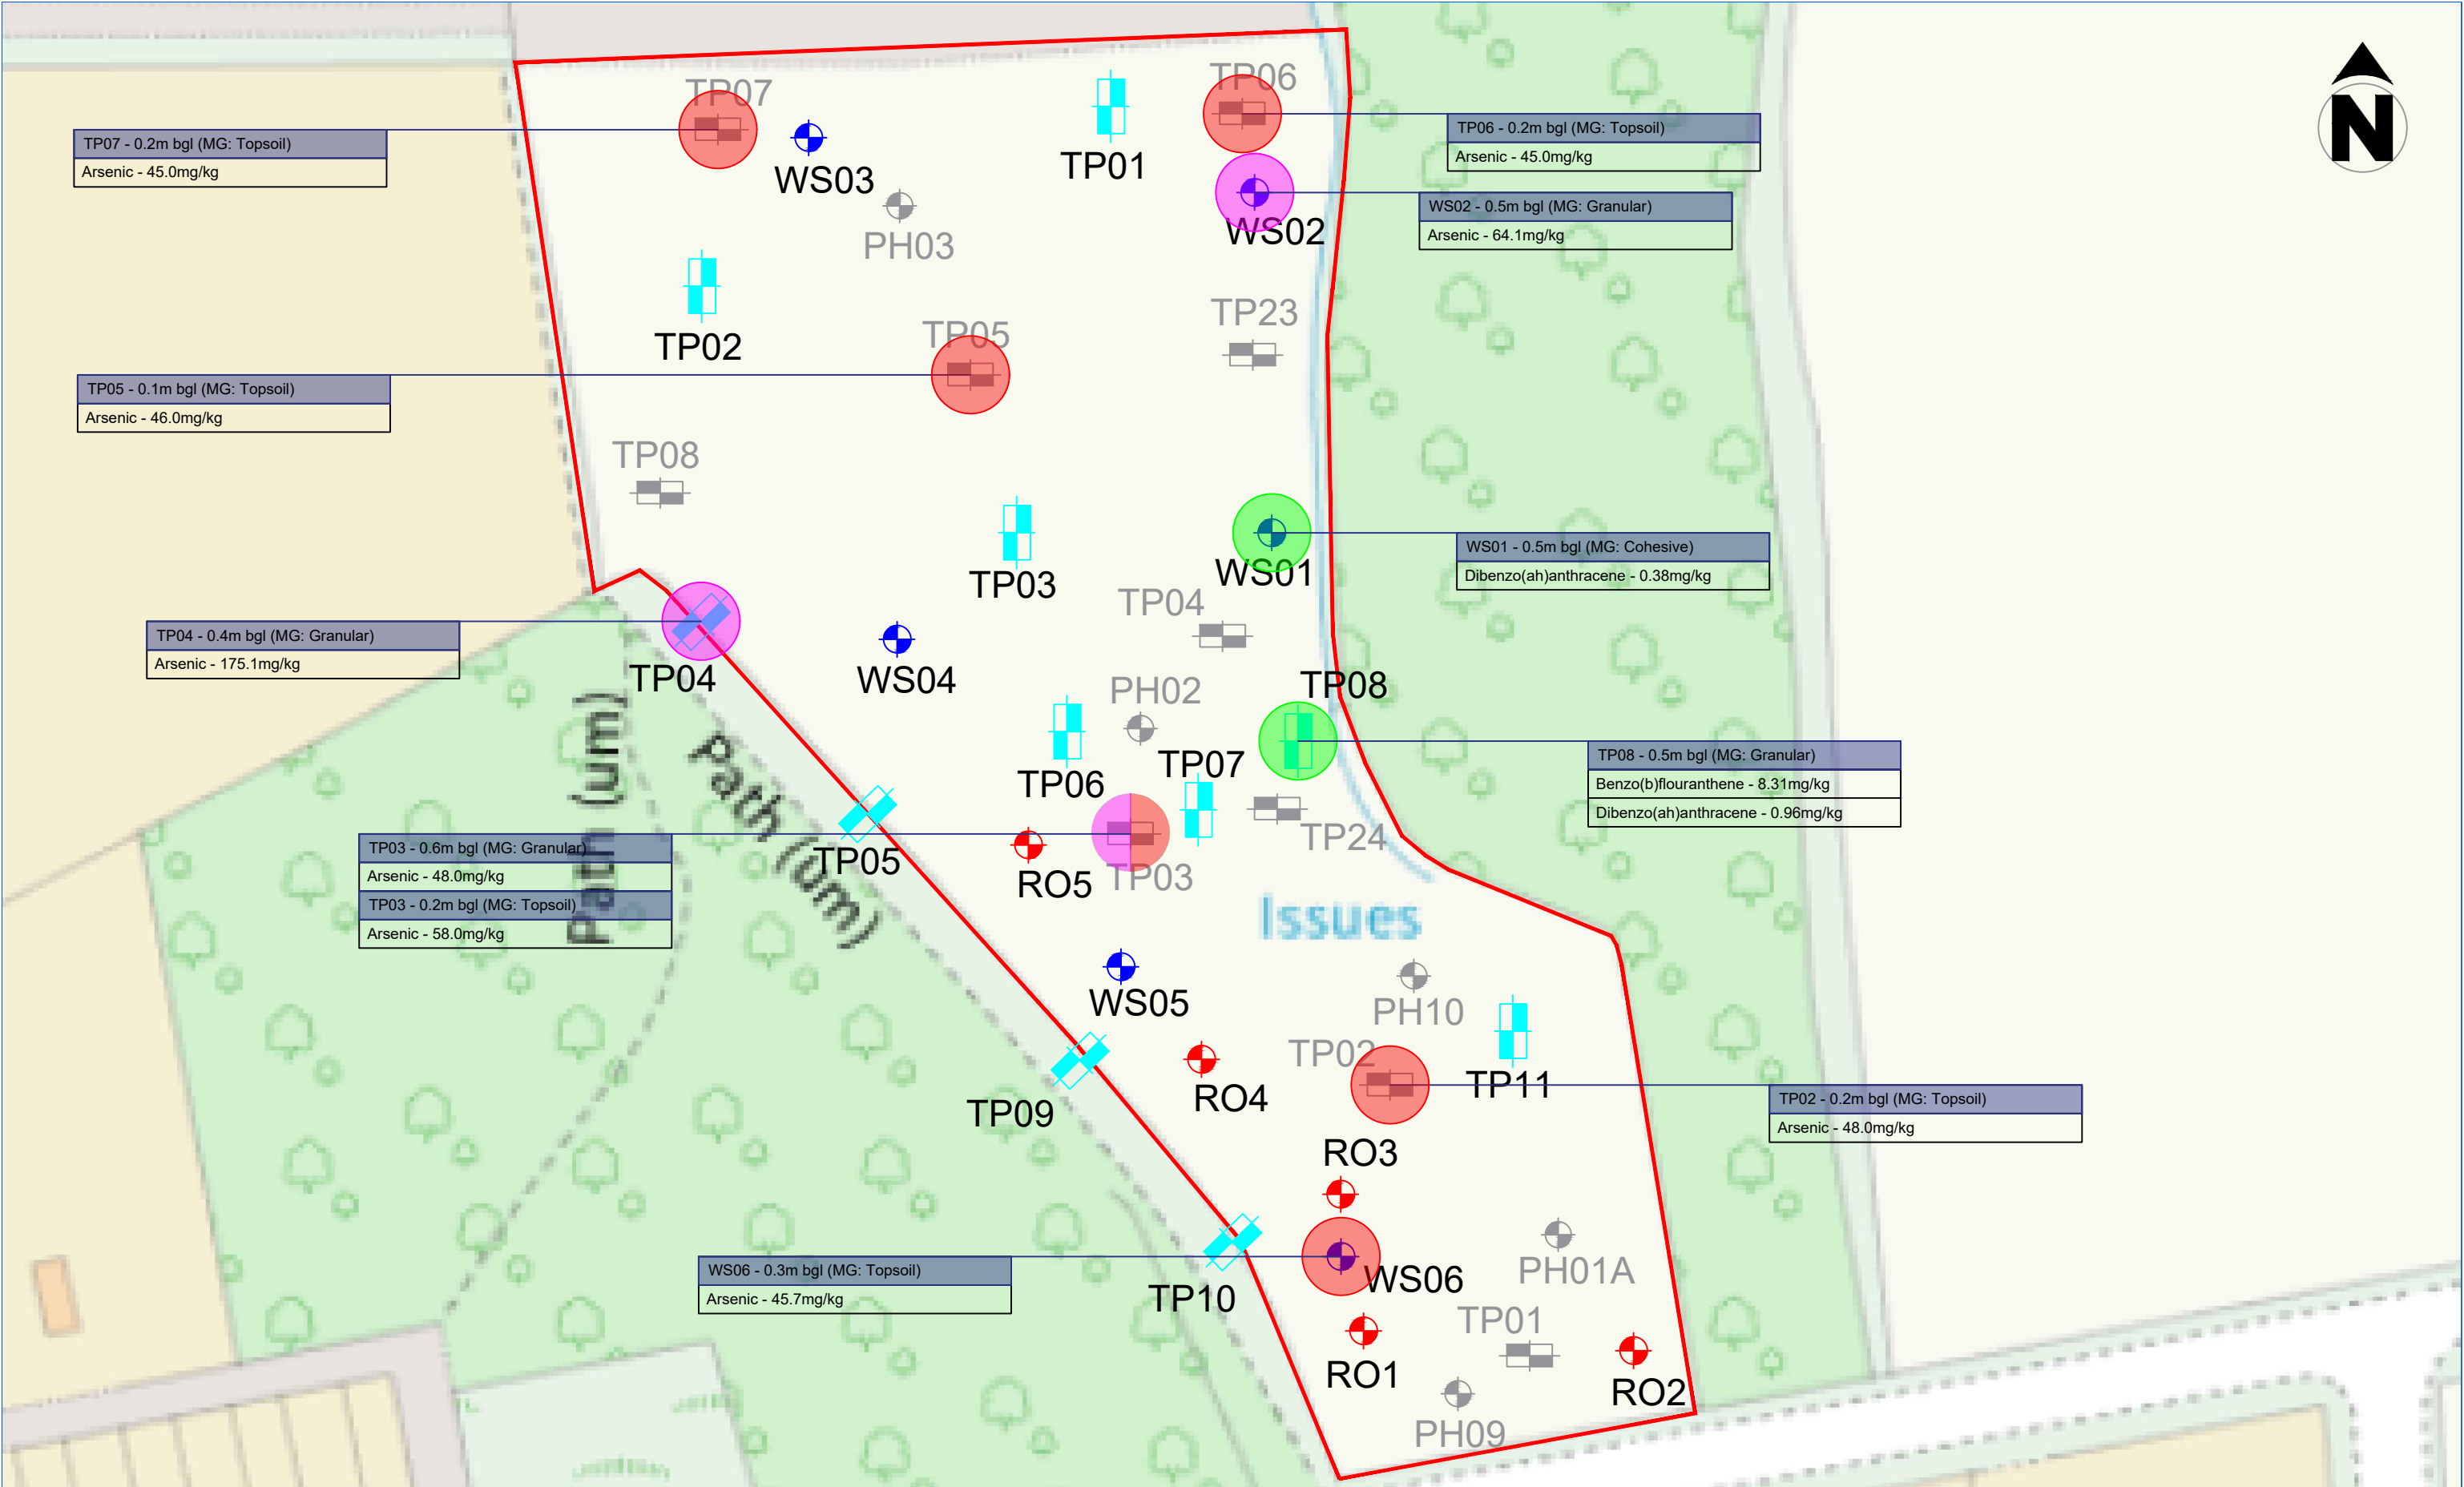

GROUNDTECH CONSULTING 	CLIENT	DATE				Status		Notes  Groundtech Consulting Rotary Borehole (March 2024)  Groundtech Consulting Trial Pit (March 2024)  Groundtech Consulting Windowless Sample Borehole (March 2024)  Lithos Consulting Rotary Probehole (October 2022)  Groundtech Consulting Trial Pit (October 2022)  Elevated arsenic  Elevated arsenic (Topsoil) *Topsoil will likely be suitable for reuse onsite after bio-accessibility testing has been undertaken and the results inputted into the CLEA model.  Elevated PAHs 
	ORION HOMES	APRIL 2024				Preliminary		
	PROJECT TITLE	SCALE				Draft		
	DENBY LANE, GRANGE MOOR	NTS				Issued		
	PLAN TITLE	PLAN NUMBER				For Comment		
CONTAMINATION PLAN	GRO-24078-P05	Rev.	Details	Date	Approved			