


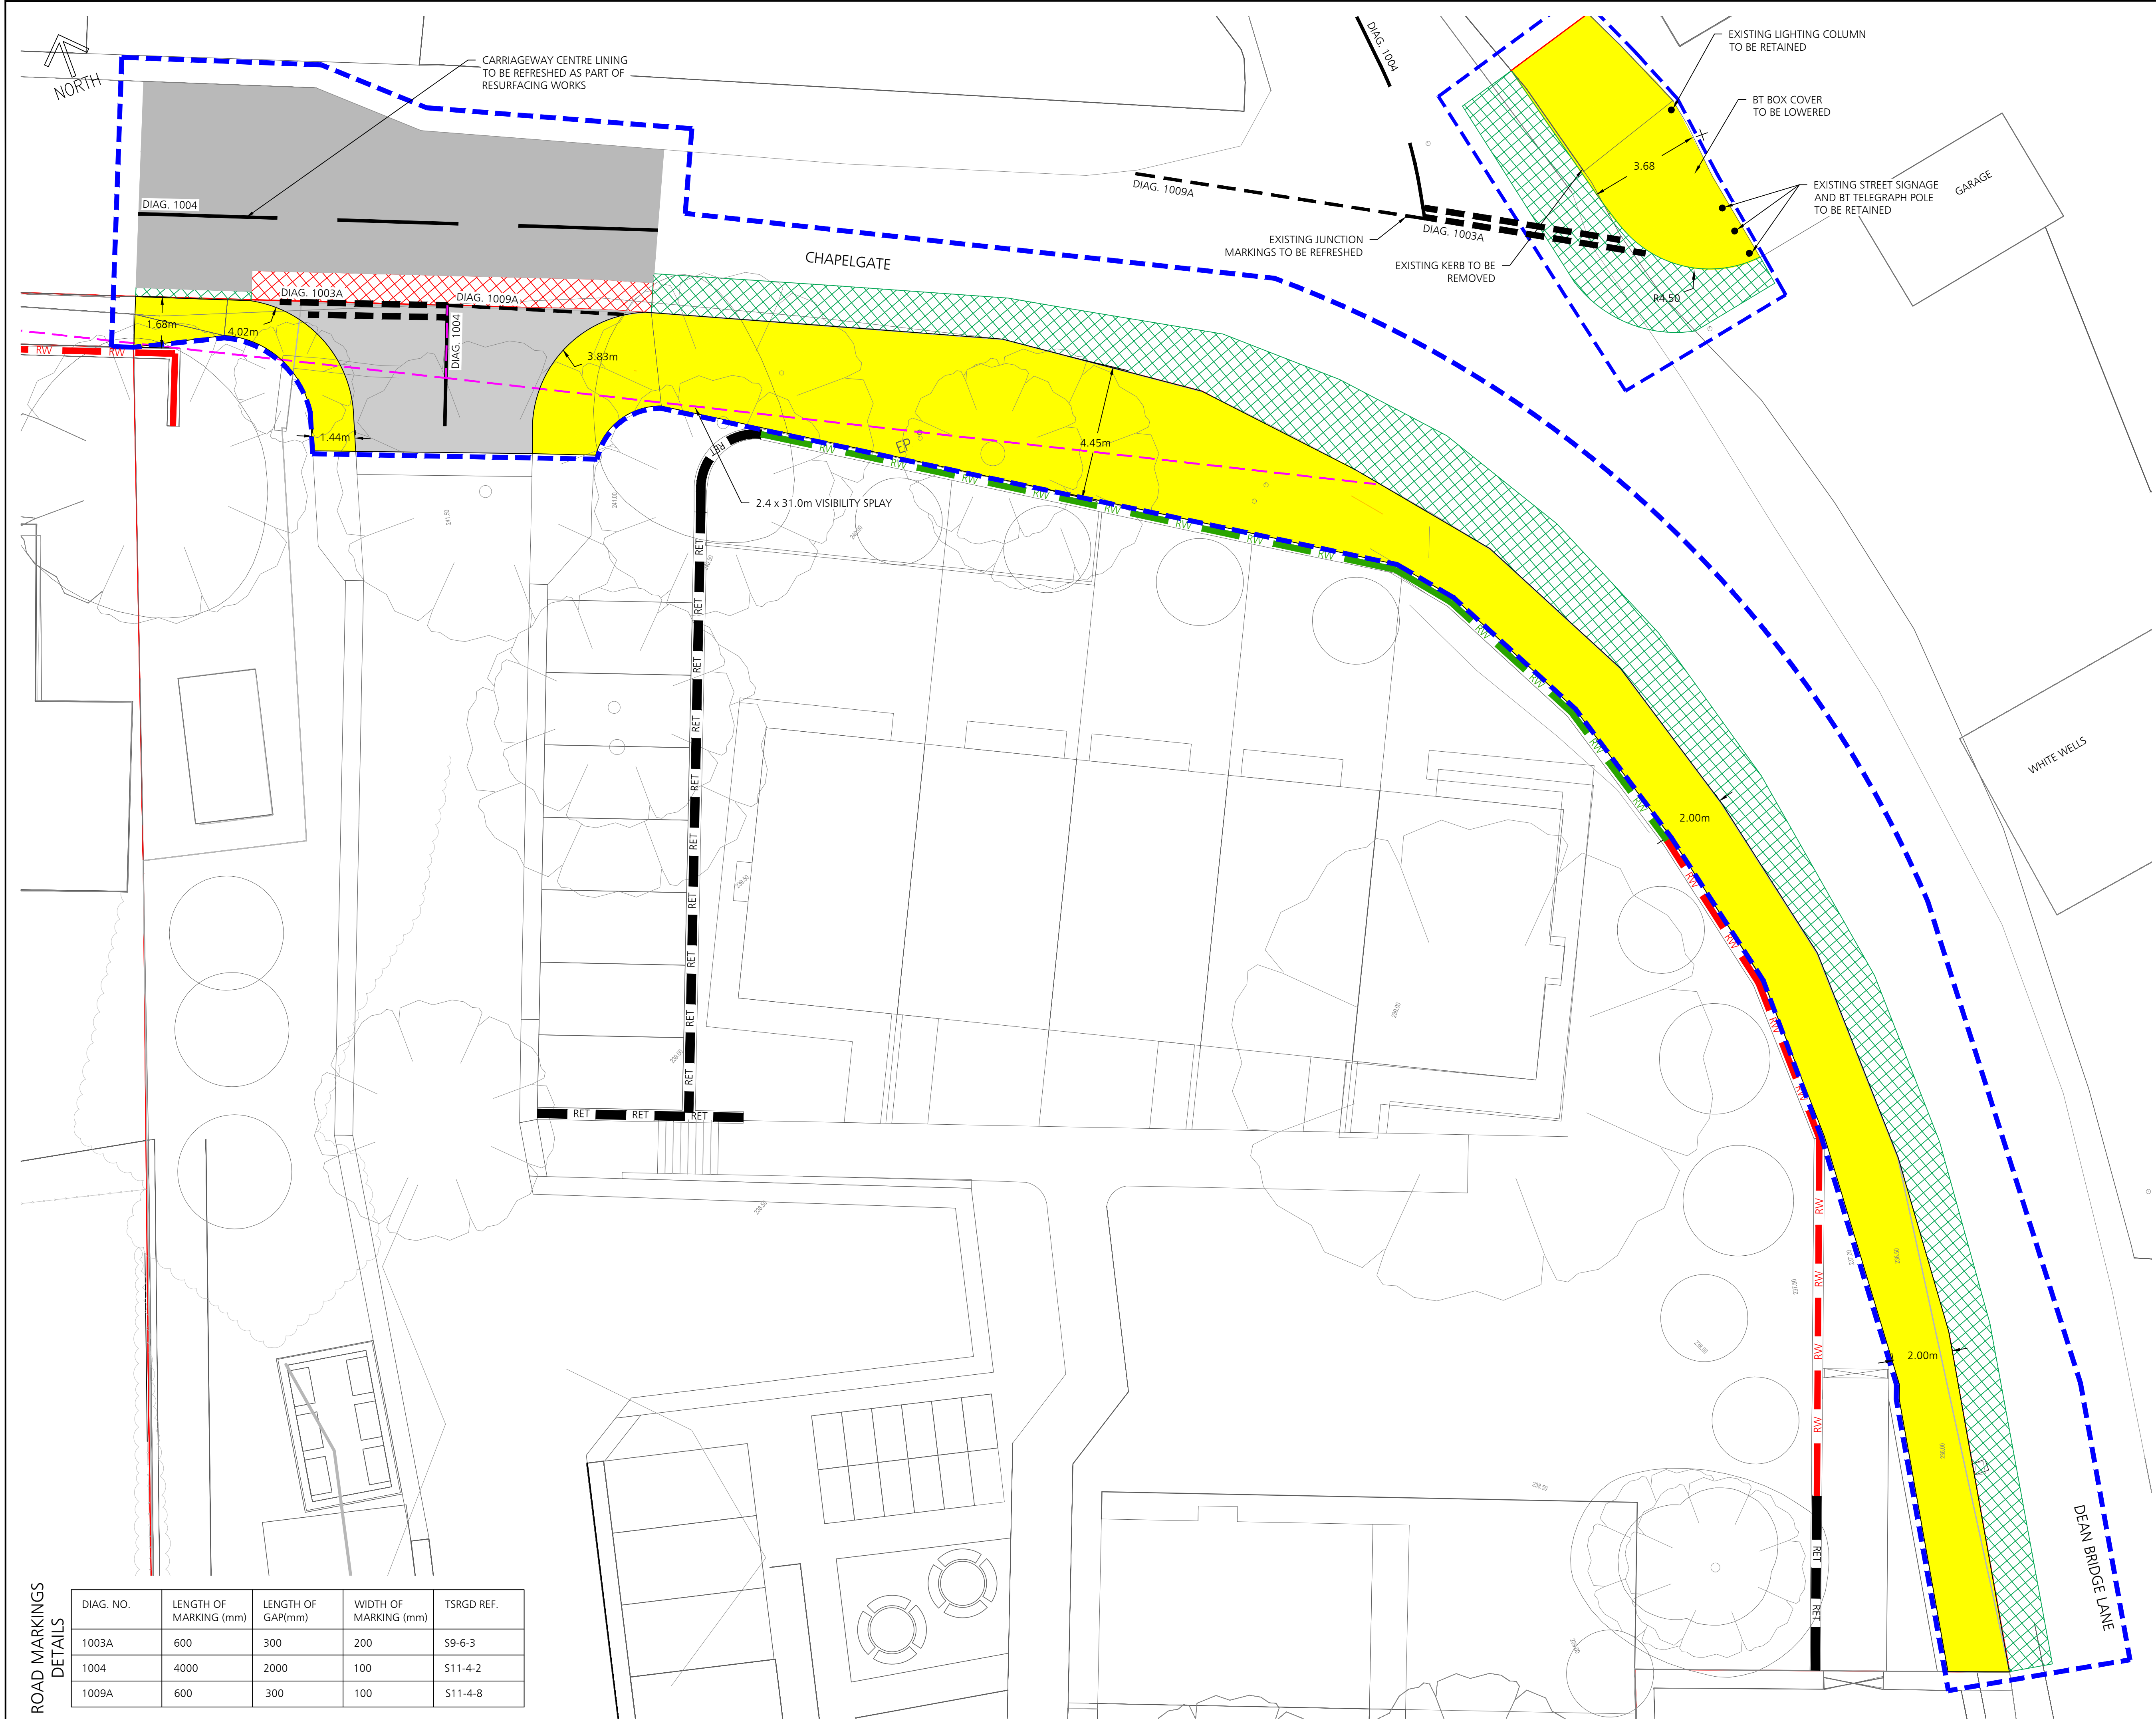

DIAG. NO.	LENGTH OF MARKING (mm)	LENGTH OF GAP(mm)	WIDTH OF MARKING (mm)	TSRGD REF.
1003A	600	300	200	S9-6-3
1004	4000	2000	100	S11-4-2
1009A	600	300	100	S11-4-8

DO NOT SCALE

DESIGNERS HAZARD IDENTIFICATION

IT IS ASSUMED THAT ALL WORKS WILL BE UNDERTAKEN BY A COMPETENT CONTRACTOR WORKING, WHERE APPROPRIATE, TO AN APPROVED METHOD STATEMENT. IN ADDITION TO THE HAZARDS TYPICALLY ASSOCIATED WITH THE TYPES OF CONSTRUCTION DETAILED ON THIS DRAWING, ANY KNOWN ABNORMAL HAZARDS SPECIFIC TO THIS SCHEME HAVE BEEN IDENTIFIED.

!

ABNORMAL HAZARD REFERENCE

- NOTES
1.

DO NOT SCALE FROM THIS DRAWING.
2.

THIS DRAWING IS TO BE REPRODUCED IN COLOUR.
3.

IF ANY DISCREPANCIES ARE FOUND IN THIS DRAWING, PLEASE REPORT TO DUDLEYS CONSULTING ENGINEERS.
4.

THIS DRAWING HAS BEEN ORIENTATED TO OS BRITISH NATIONAL GRID (EPSG:27700 OSGB36). EXISTING SURVEY STATIONS ARE SHOWN ON THE TOPOGRAPHICAL SURVEY.
5.

THIS DRAWING IS BASED ON THE FOLLOWING INFORMATION:

5.1. 5126-01 - TOPOGRAPHICAL SURVEY BY MOBILE CAD SURVEYING SOLUTIONS DATED FEBRUARY 2026

5.2. 2112-GWP-01-01-D-A-(SK)-0072 - SITE LAYOUT PLAN BY GWPA DATED JANUARY 2025
6.

ALL WORK TO BE UNDERTAKEN IN ACCORDANCE WITH KIRKLEES COUNCIL'S STANDARD DETAILS AND SPECIFICATIONS.

- KEY
- PROPOSED FOOTWAY CONSTRUCTION

PROPOSED CARRIAGEWAY CONSTRUCTION

PROPOSED CARRIAGEWAY RESURFACING

PROPOSED TIE-IN

OVERBREAK REINSTATEMENT

VISIBILITY SPLAY

S278 BOUNDARY

PROPOSED RETAINING WALL

PROPOSED MASONRY WALL

EXISTING MASONRY WALL

SITE BOUNDARY

02.09.26	UPDATES TO SUIT OVERSEEING ORGANISATIONS COMMENTS	AI	SDR	C06
10.08.26	UPDATES TO SUIT OVERSEEING ORGANISATIONS COMMENTS	OB	SDR	C05
04.08.26	CONSTRUCTION ISSUE	OB	SDR	C04
23.07.26	DROPPED CROSSING ADDED TO THE NORTH-EAST	OB	JA	C03
29.05.26	CARRIAGEWAY RESURFACING ADDED & S278 BOUNDARY REDUCED	OB	SDR	C02
26.09.25	TENDER ISSUE	OB	SDR	C01
DATE	REVISION DESCRIPTION	BY	CHK.	REV.

DUDLEYS CONSULTING ENGINEERS

Tithe House
35 Town Street
Leeds, LS18 5UJ
0113 258 3611
info@dudleys.co.uk

PROJECT

CHAPELGATE
SCHOLES, HOLMFIRTH
HD9 1SX

TITLE

SECTION 278 WORKS
GENERAL ARRANGEMENT

SCALE	PAPER	STAGE	STATUS
1:100	A1	CONSTRUCTION	
DRAWING NO.			REV.
22055-DCE-XX-XX-D-C-140			C06