

IT IS ASSUMED THAT ALL WORKS WILL BE UNDERTAKEN BY A COMPETENT CONTRACTOR WORKING, WHERE APPROPRIATE, TO AN APPROVED METHOD STATEMENT. IN ADDITION TO THE HAZARDS TYPICALLY ASSOCIATED WITH THE TYPES OF CONSTRUCTION DETAILED ON THIS DRAWING, ANY KNOWN ABNORMAL HAZARDS SPECIFIC TO THIS SCHEME HAVE BEEN IDENTIFIED.



NOTES

1. DO NOT SCALE FROM THIS DRAWING.
2. THIS DRAWING IS TO BE REPRODUCED IN COLOUR.
3. IF ANY DISCREPANCIES ARE FOUND IN THIS DRAWING, PLEASE REPORT TO DUDLEYS CONSULTING ENGINEERS.
4. ALL WORK TO BE UNDERTAKEN IN ACCORDANCE WITH KIRKLEES COUNCIL'S STANDARD DETAILS AND SPECIFICATIONS.



LAYER	DEPTH (mm)	MATERIAL	SPECIFICATION / COMMENTS
SURFACE COURSE	50	AC 6 CLOSE SURF 100 / 150	PSV 55 SHW CLAUSE 912. REGULATE WITH AC20 40 / 60 BIN
TOTAL	50		

*MINIMUM REQUIRED TYPE 1 SUBBASE THICKNESS TO ACHIEVE 450mm (FROM THE DESIGNED FINAL SURFACE) OF NON-FROST SUSCEPTIBLE MATERIAL

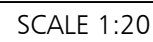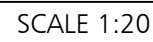

the House
own Street
LS18 5UJ
0113 258 3611
keys.co.uk